


Notes



This drawing should not be scaled. The contractor is to verify all dimensions and conditions on site. This drawing is the property of Fusion and they reserve the copyright. It is issued on the understanding that it will not be copied, reproduced or disclosed in whole or in part to any unauthorised party without written permission from Fusion

EXISTING COVERS
INTERNAL: 66
EXTERNAL: 20
TOTAL COVERS: 86

FOH AREA: 165 SQM / 1776 SQFT
BOH AREA: 100 SQM / 1076 SQFT
EXTERNAL AREA: 33 SQM / 355 SQFT
TOTAL 298 SQM / 3207 SQ FT

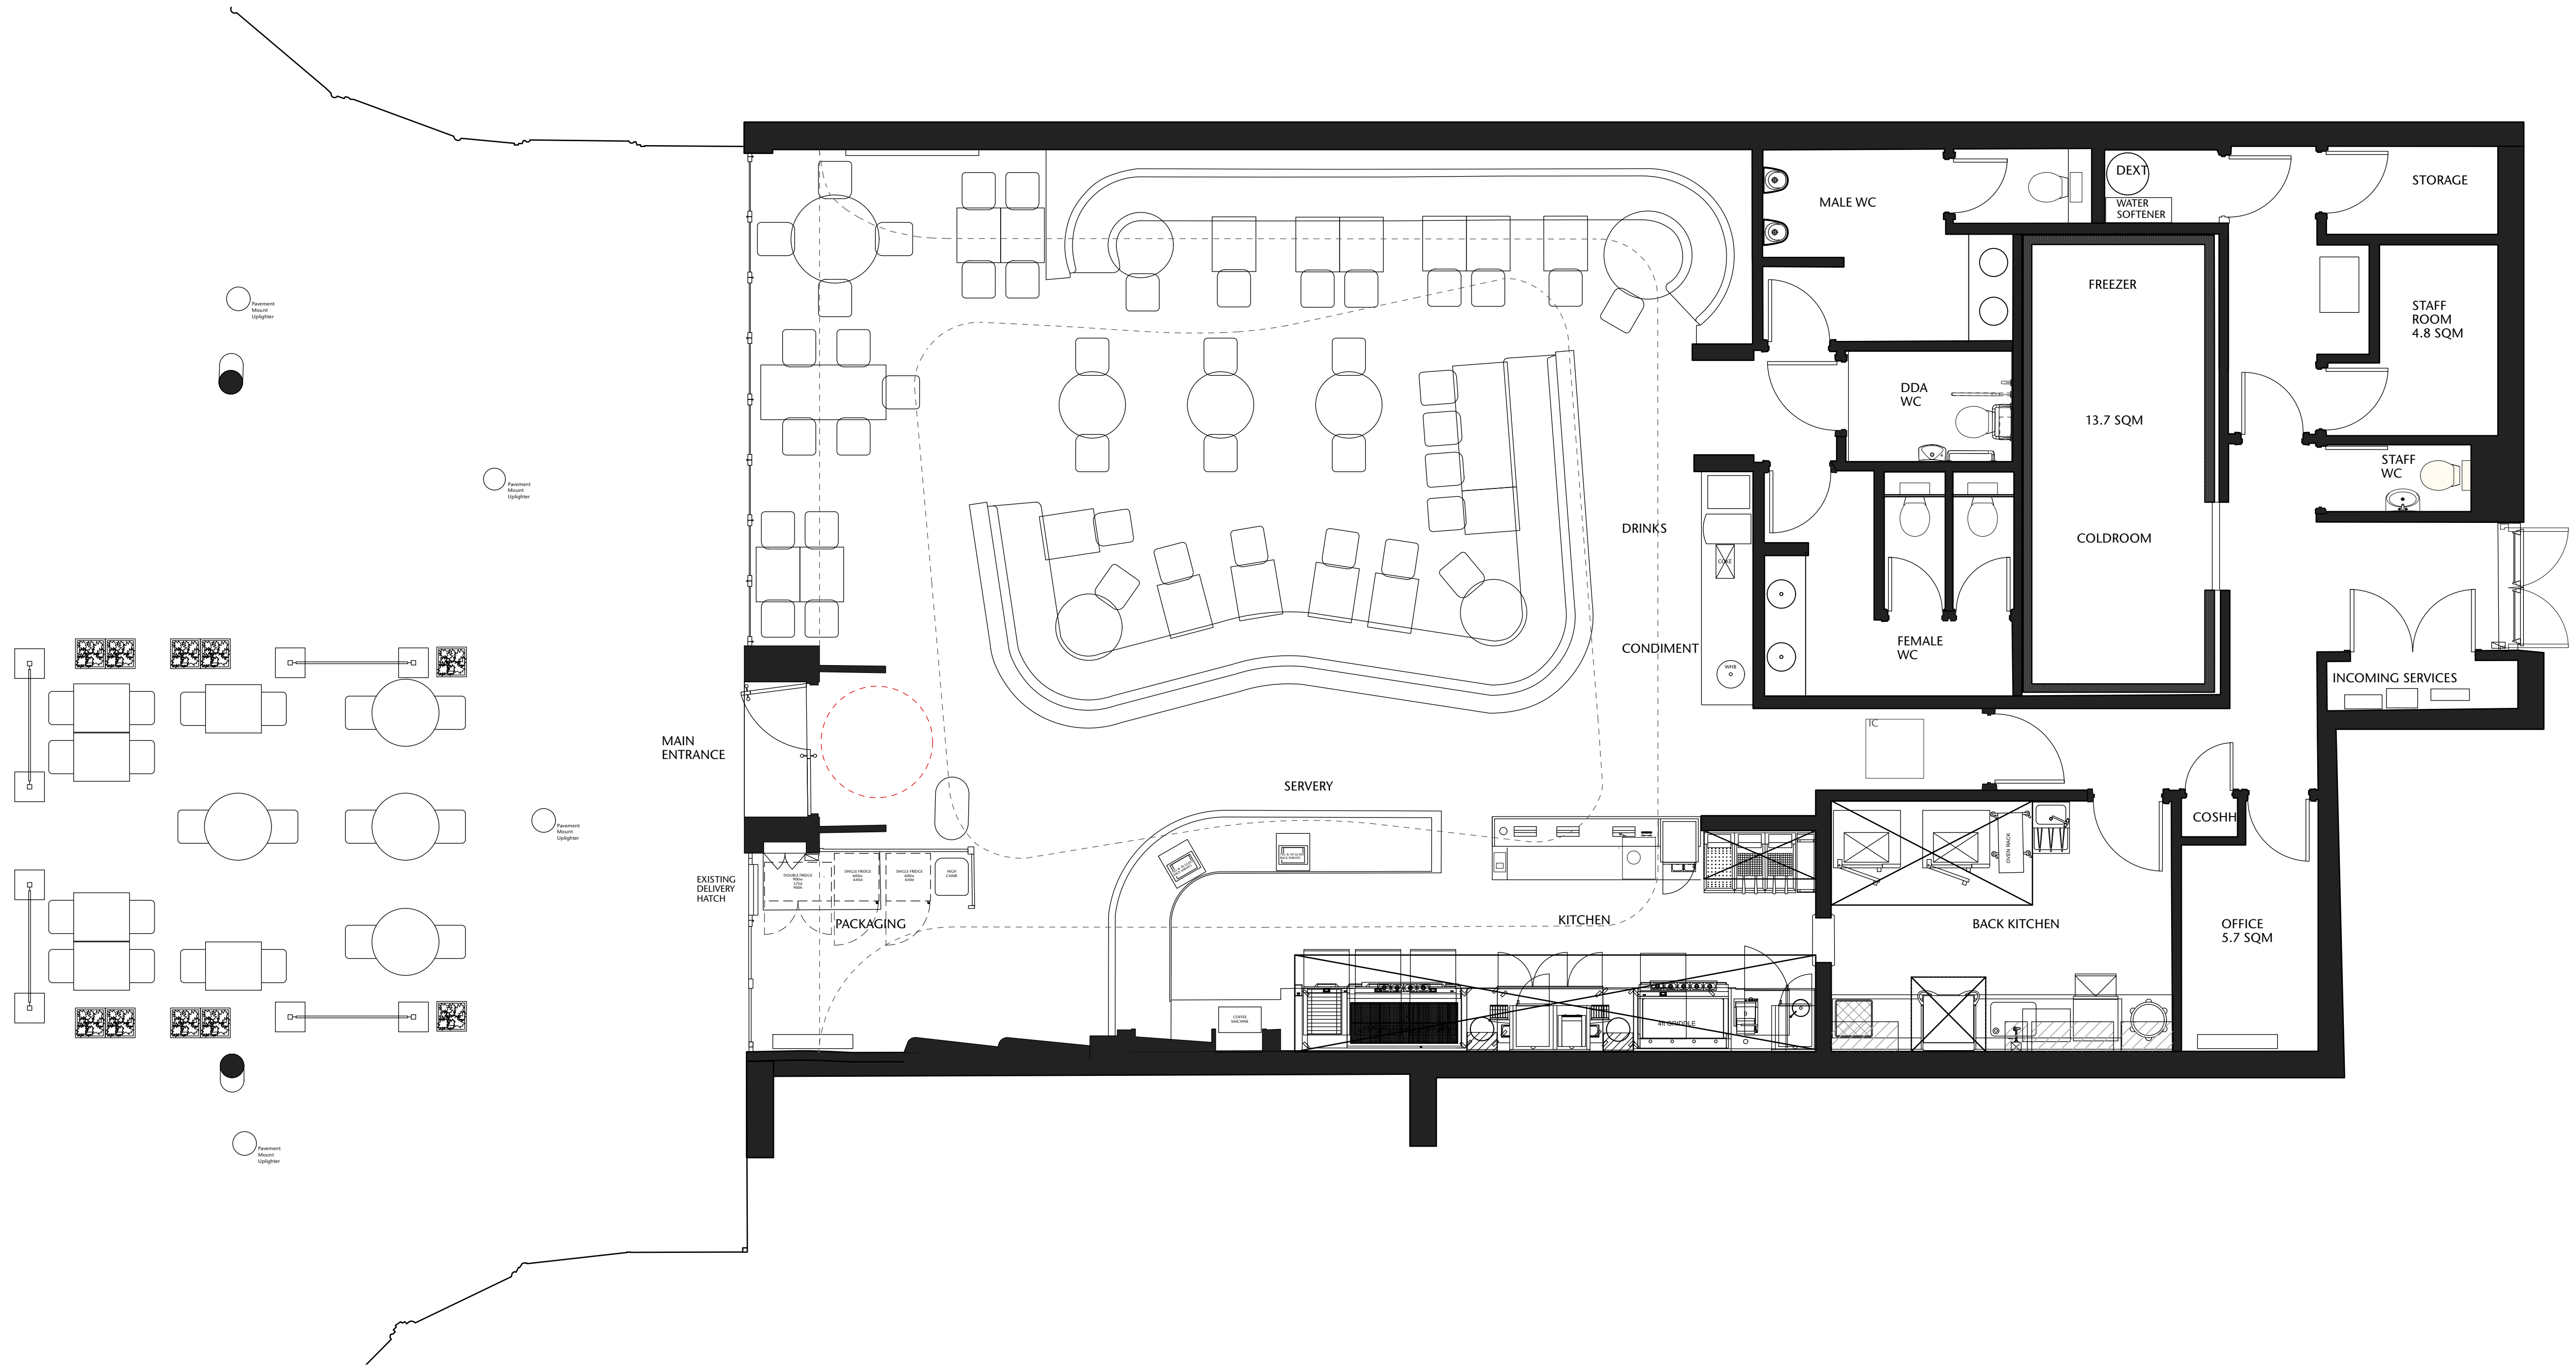

01 EXISTING GENERAL ARRANGEMENT PLAN
SCALE 1:50@A1

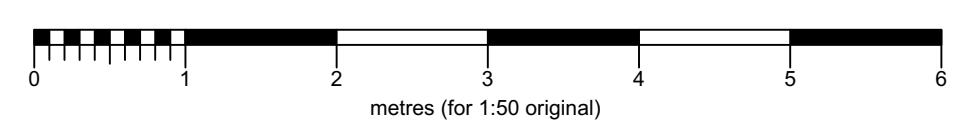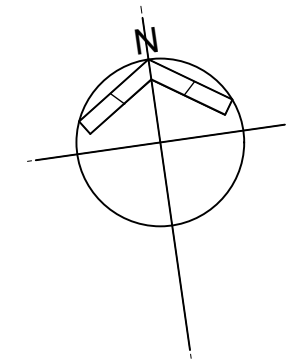

FUSION
design and architecture



4 Risborough Street London SE1 0HE
Tel: 020 7928 9982 Fax: 020 7928 9994
email : mail@fusiondna.co.uk

Job Name: **NANDO'S MERTHYR TYDFIL**

Site Address: RHYDYCAR LEISURE CENTRE, A4102, MERTHYR TYDFIL, CF48 1UT

Drg Name: EXISTING GENERAL ARRANGEMENT PLAN

Status: FOR PLANNING

Drawn by:	SS	Checked by:	MC
Scale:	1:100 @ A3 1:50 @ A1	Date:	JUNE 24
Job/Drg N°:	112/157 900		/