


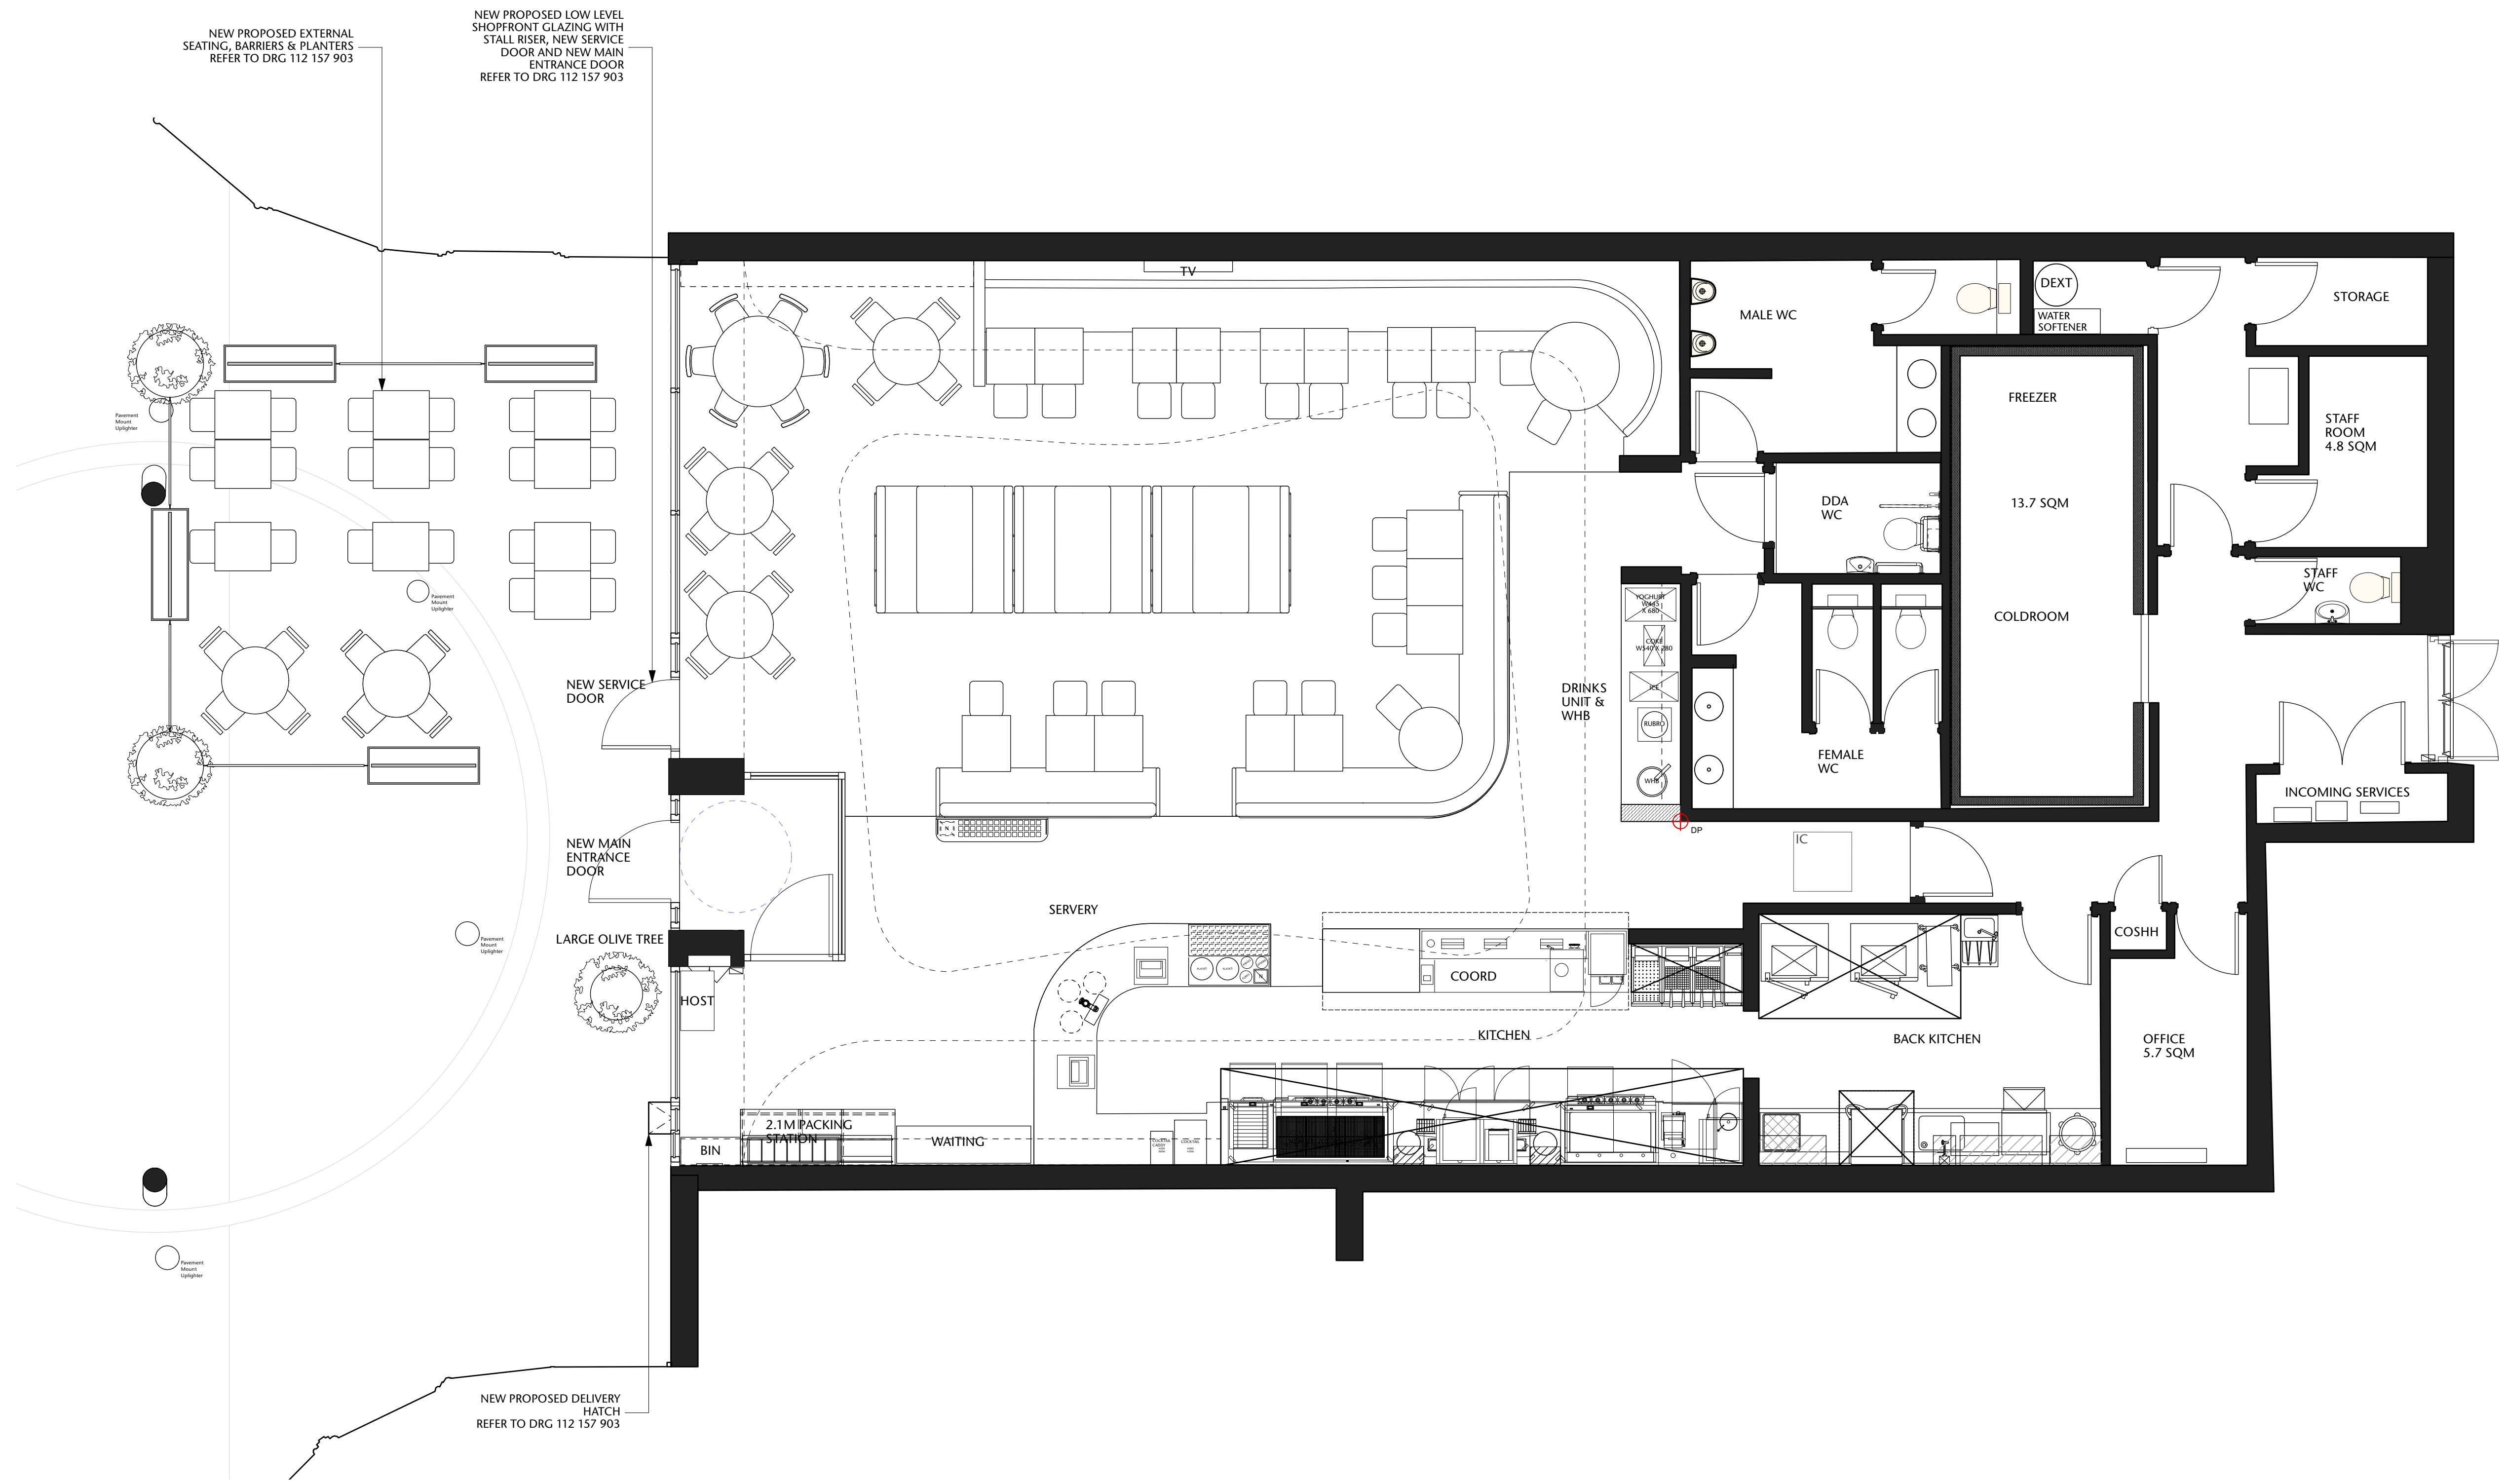

01 PROPOSED GENERAL ARRANGEMENT PLAN
SCALE 1:50@A1

Notes
This drawing should not be scaled. The contractor is to verify all dimensions and conditions on site. This drawing is the property of Fusion and they reserve the copyright. It is issued on the understanding that it will not be copied, reproduced or disclosed in whole or in part to any unauthorised party without written permission from Fusion

PROPOSED COVERS
INTERNAL: 76
EXTERNAL: 28
TOTAL COVERS: 104

FOH AREA: 165 SQM / 1776 SQFT
BOH AREA: 100 SQM / 1076 SQFT
EXTERNAL AREA: 33 SQM / 355 SQFT
TOTAL 298 SQM / 3207 SQ FT

FUSION
design and architecture


4 Risborough Street London SE1 0HE
Tel: 020 7928 9982 Fax: 020 7928 9994
email : mail@fusiondna.co.uk

Job Name:	NANDO'S MERTHYR TYDFIL		
Site Address:	RHYDYCAR LEISURE CENTRE, A4102, MERTHYR TYDFIL, CF48 1UT		
Drg Name:	PROPOSED GENERAL ARRANGEMENT PLAN		
Status:	FOR PLANNING		
Drawn by:	SS	Checked by:	MC
Scale:	1:100 @ A3 1:50 @ A1	Date:	JUNE 24
Job/Drg N°:	112/157 901	/	

