


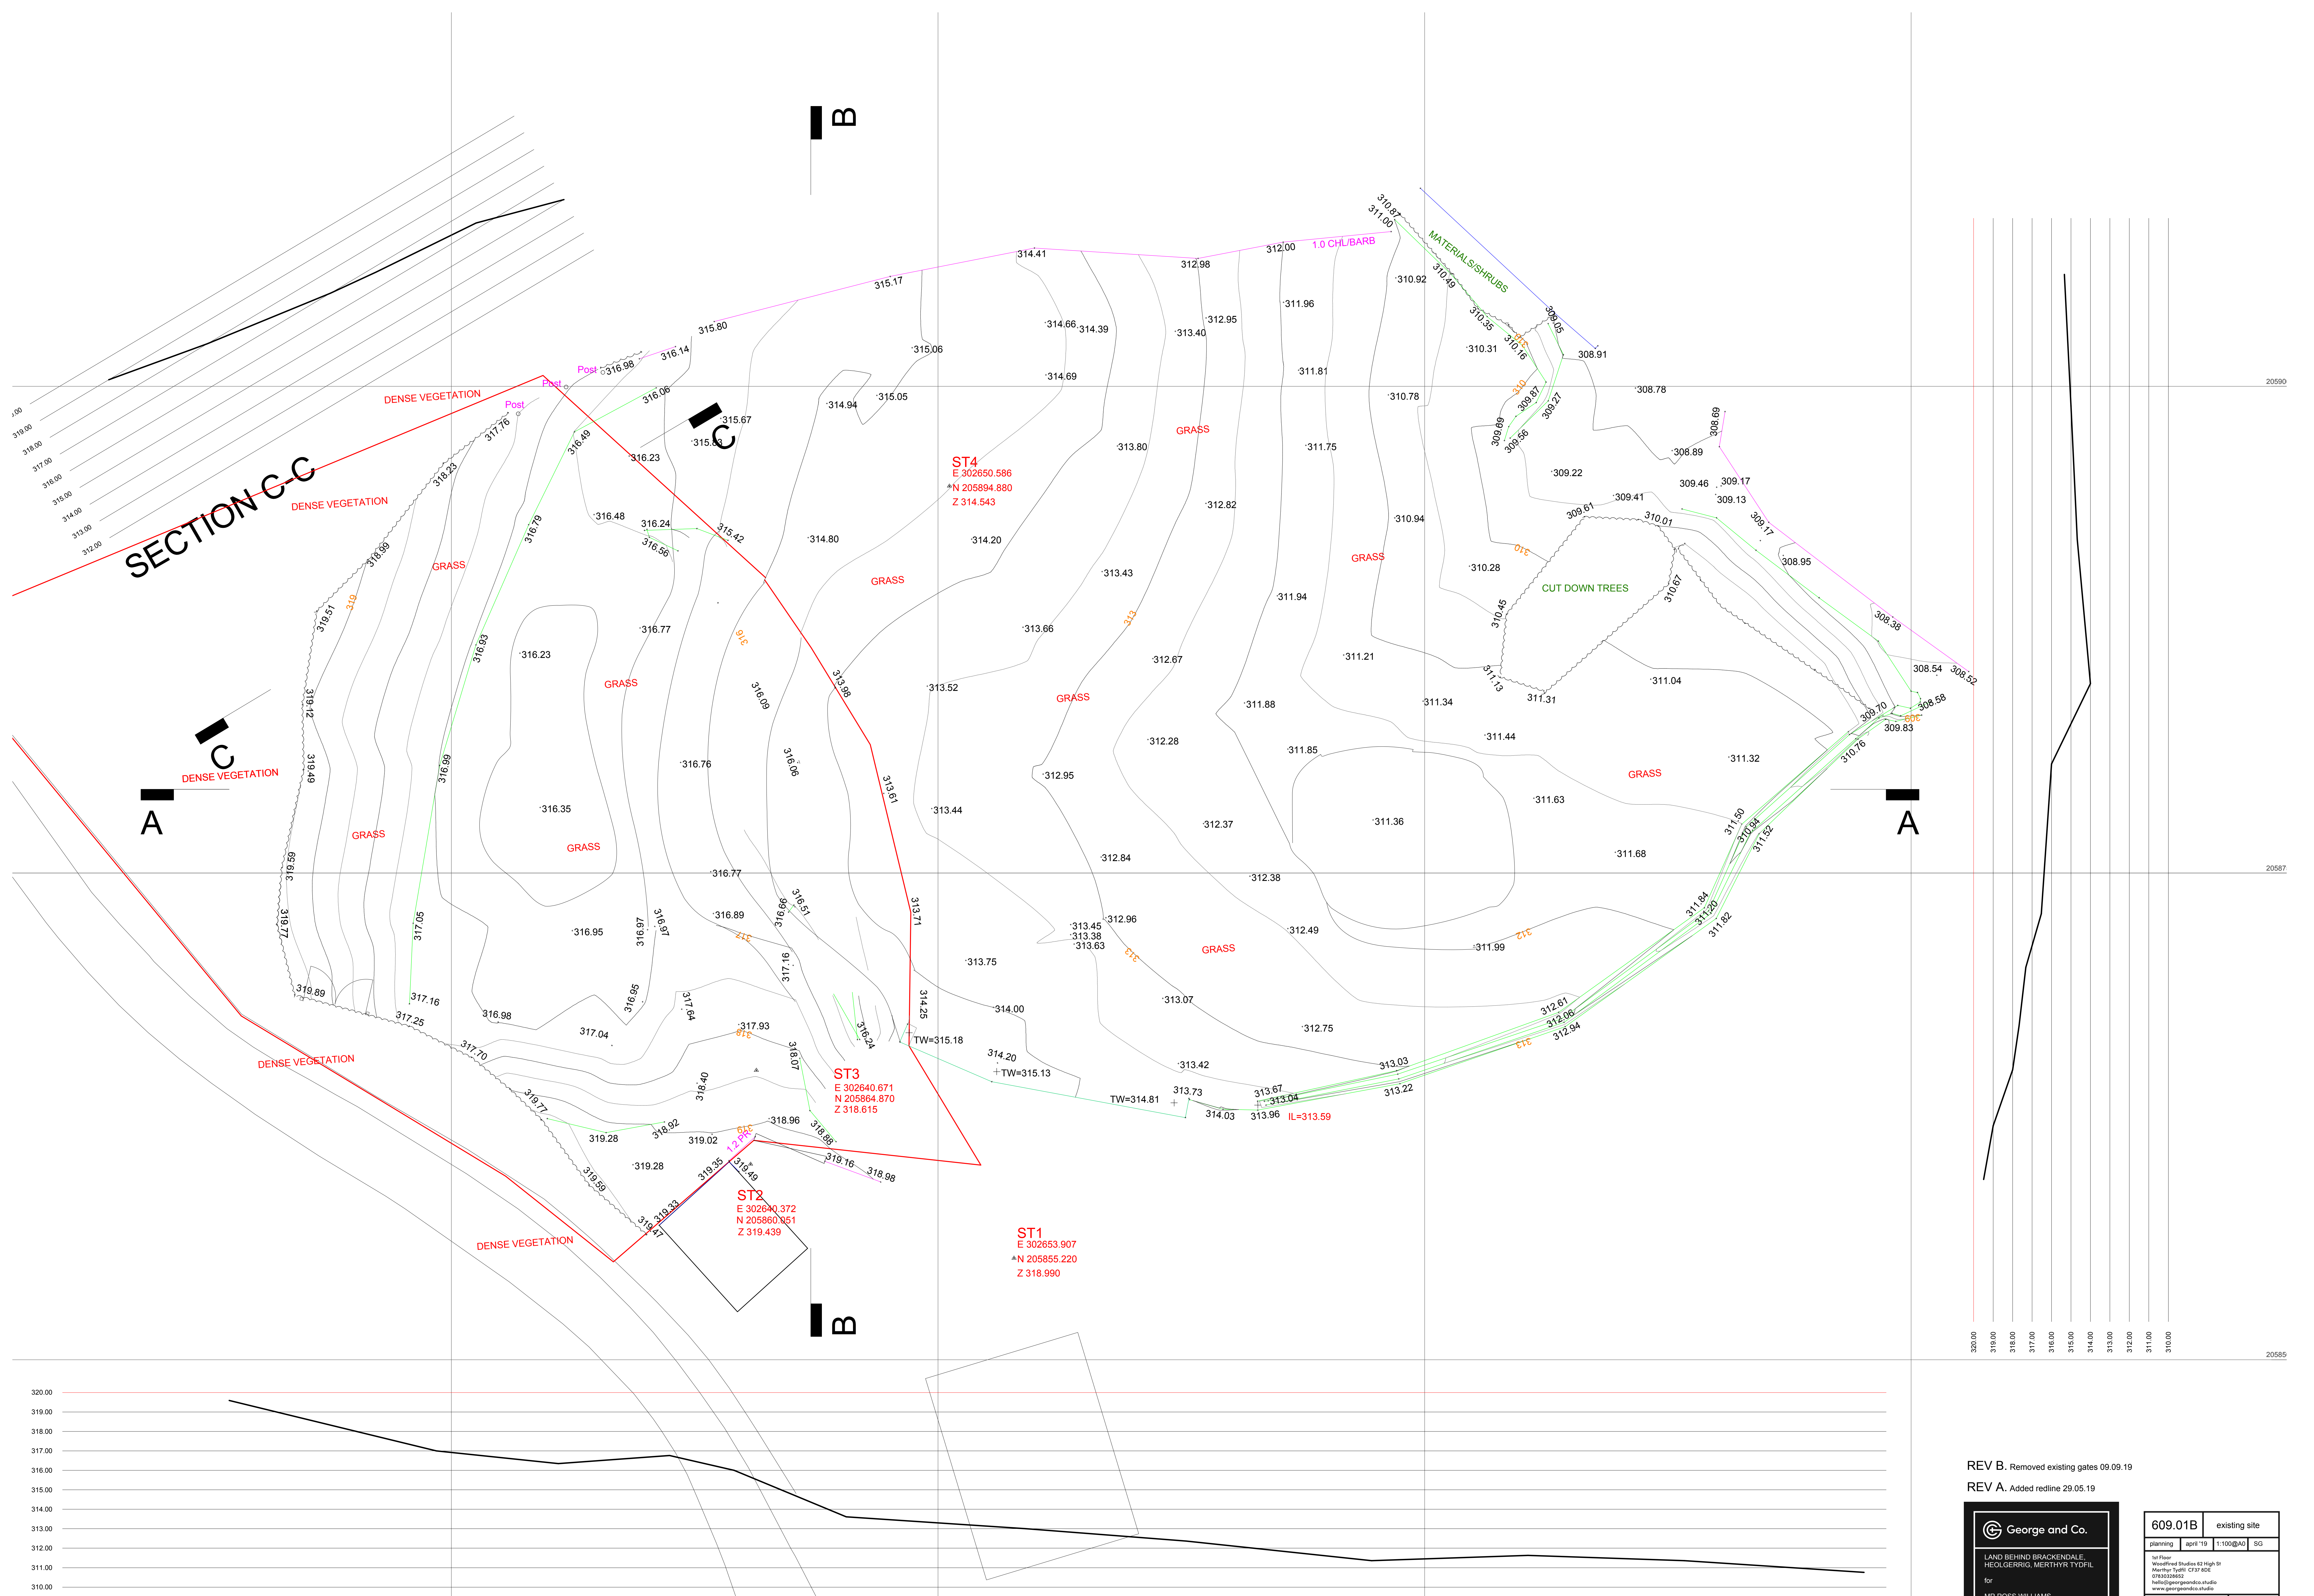

REV B. Removed existing gates 09.09.19
REV A. Added redline 29.05.19

**George and Co.**

LAND BEHIND BRACKENDALE,
HEOLGERRIG, MERTHYR TYDFIL

for

MR ROSS WILLIAMS

609.01B	existing site
planning	april '19
1st Floor	1:100@A0
Woodward Studio 82 High St	SG
Mertthyr Tydfil CF37 8DE	
07830228652	
hello@georgeandco.studio	
www.georgeandco.studio	
DO NOT SCALE THIS DRAWING	©George and Co.