


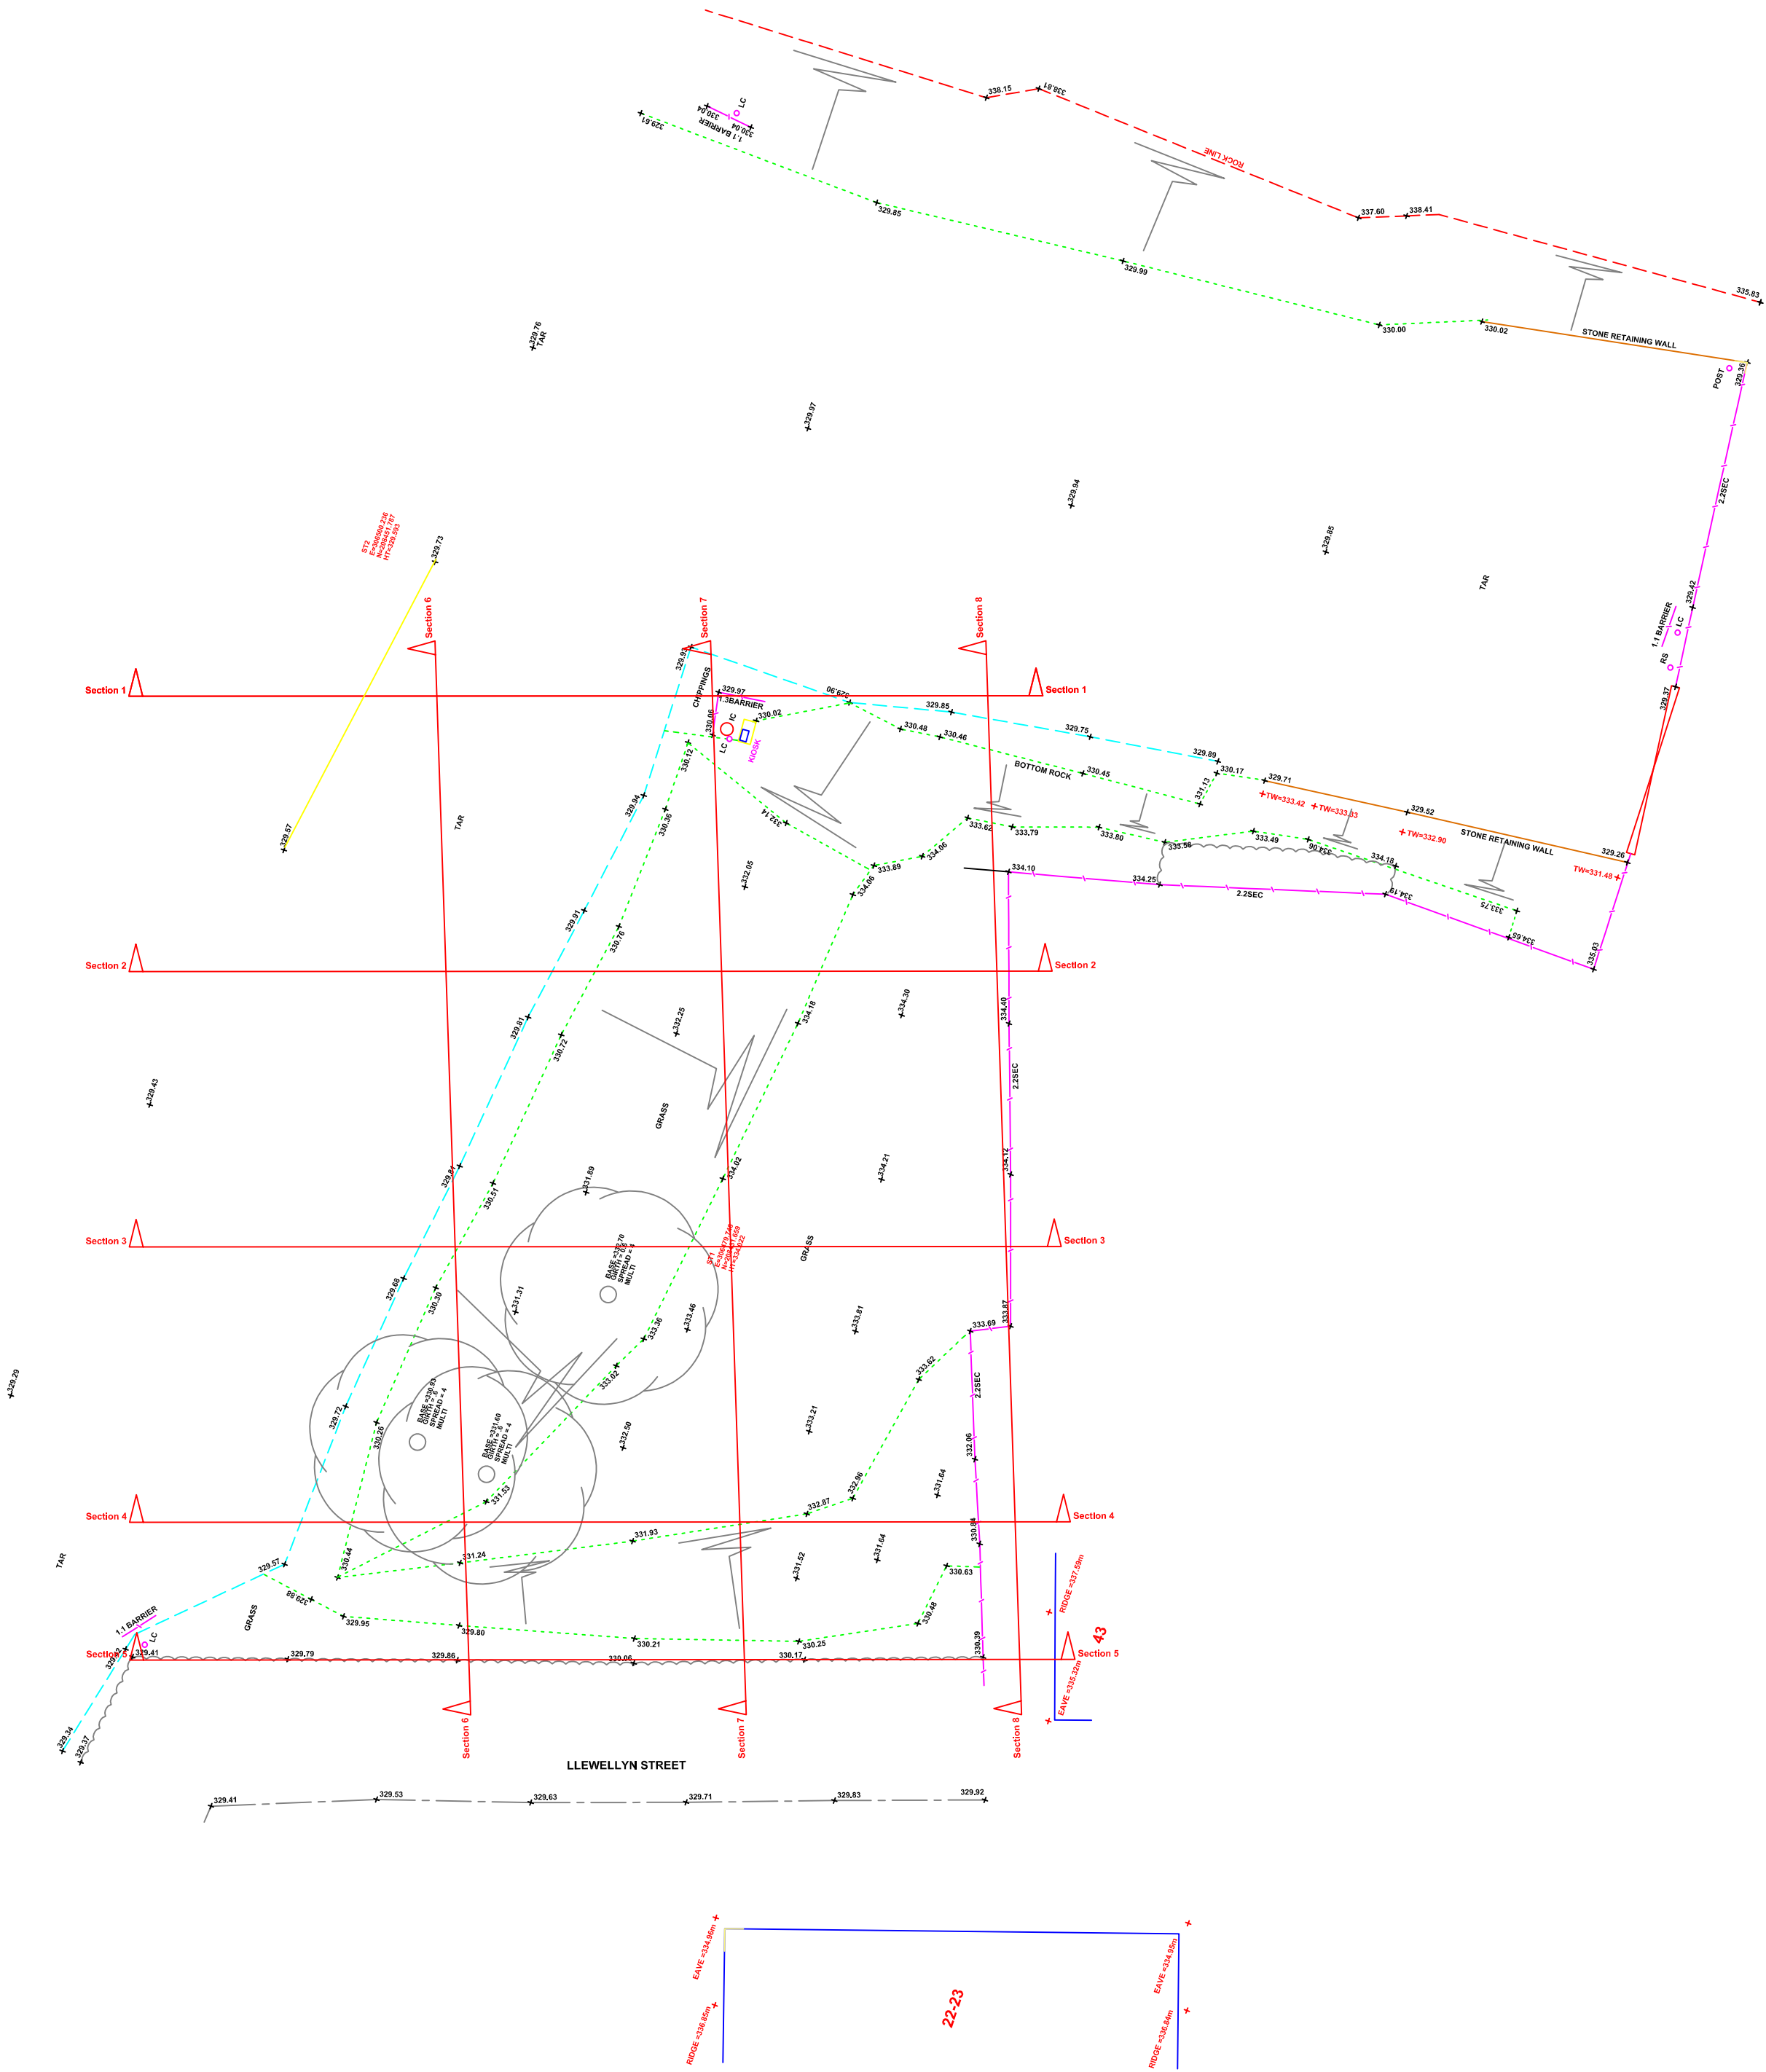

Topographical Survey
1:200

N.B.
All dimensions and sewer runs to be checked on site by contractor before work begins



Issued Only for Purpose Indicated

Drawing Status: FOR PLANNING PURPOSES ONLY

Client: MMA Red Barrel House

Pont Road, Dowlais

Merthyr Tydfil

CF48 3SH

Project: Removal of Elevated Ground

to Create Parking Area

Drawn by: PT

Date: 04.01.2021

Scale: 1:200

Title: Topographical Survey

Drawn No: MMA 01