
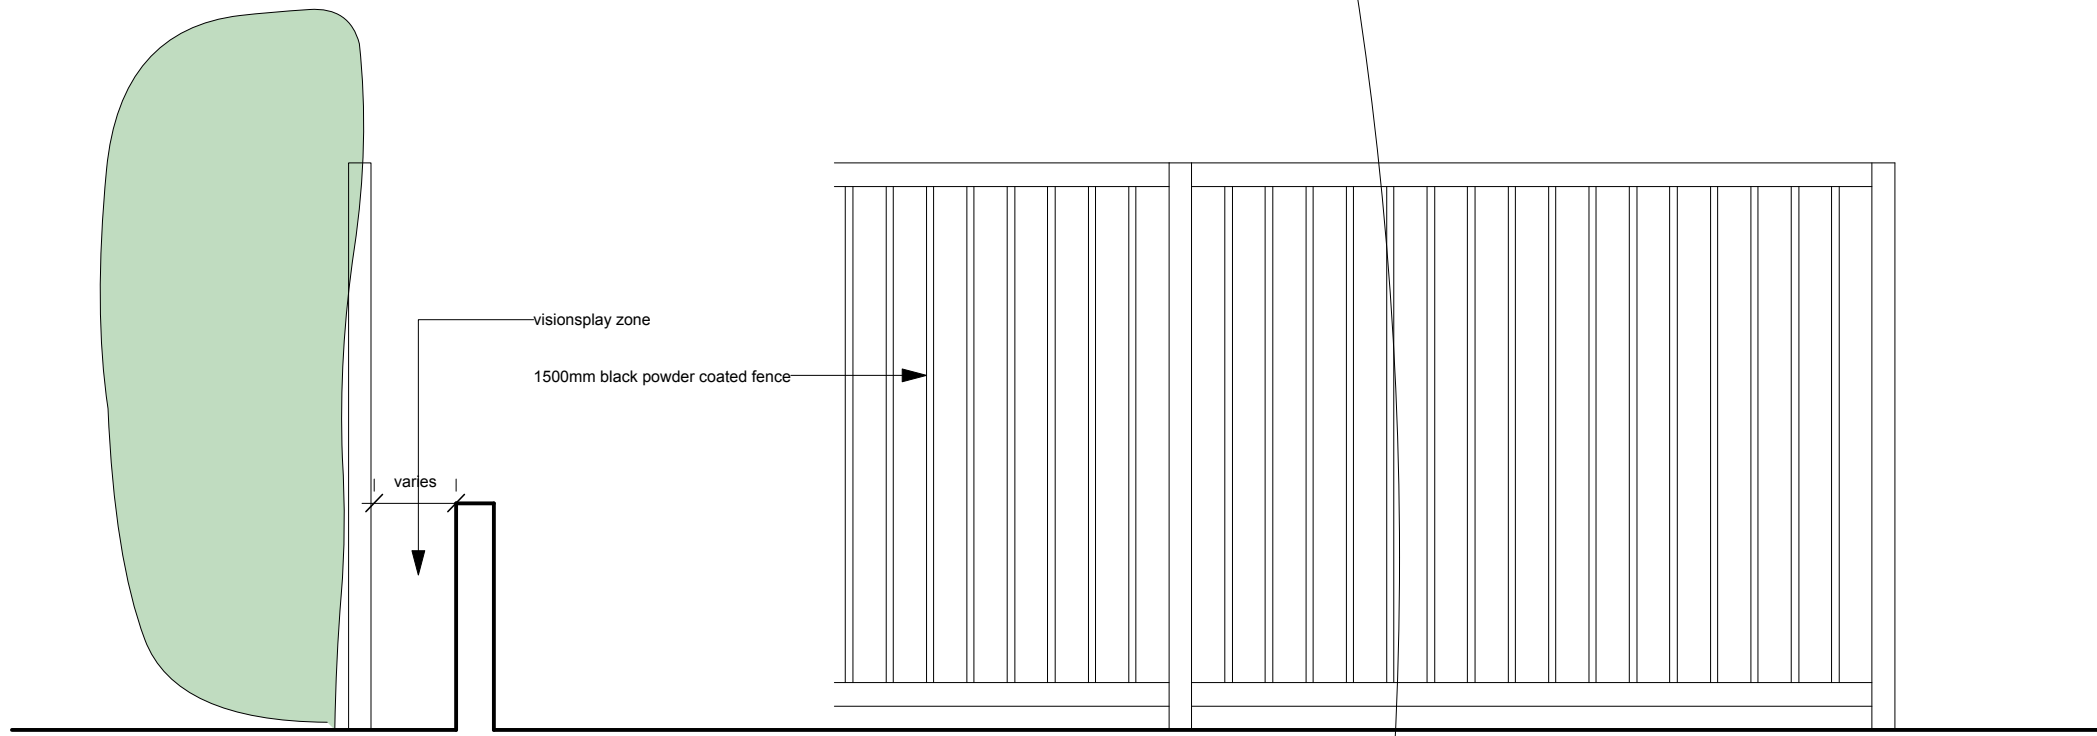


ST1
E 302718.194
N 205815.040
Z 315.708

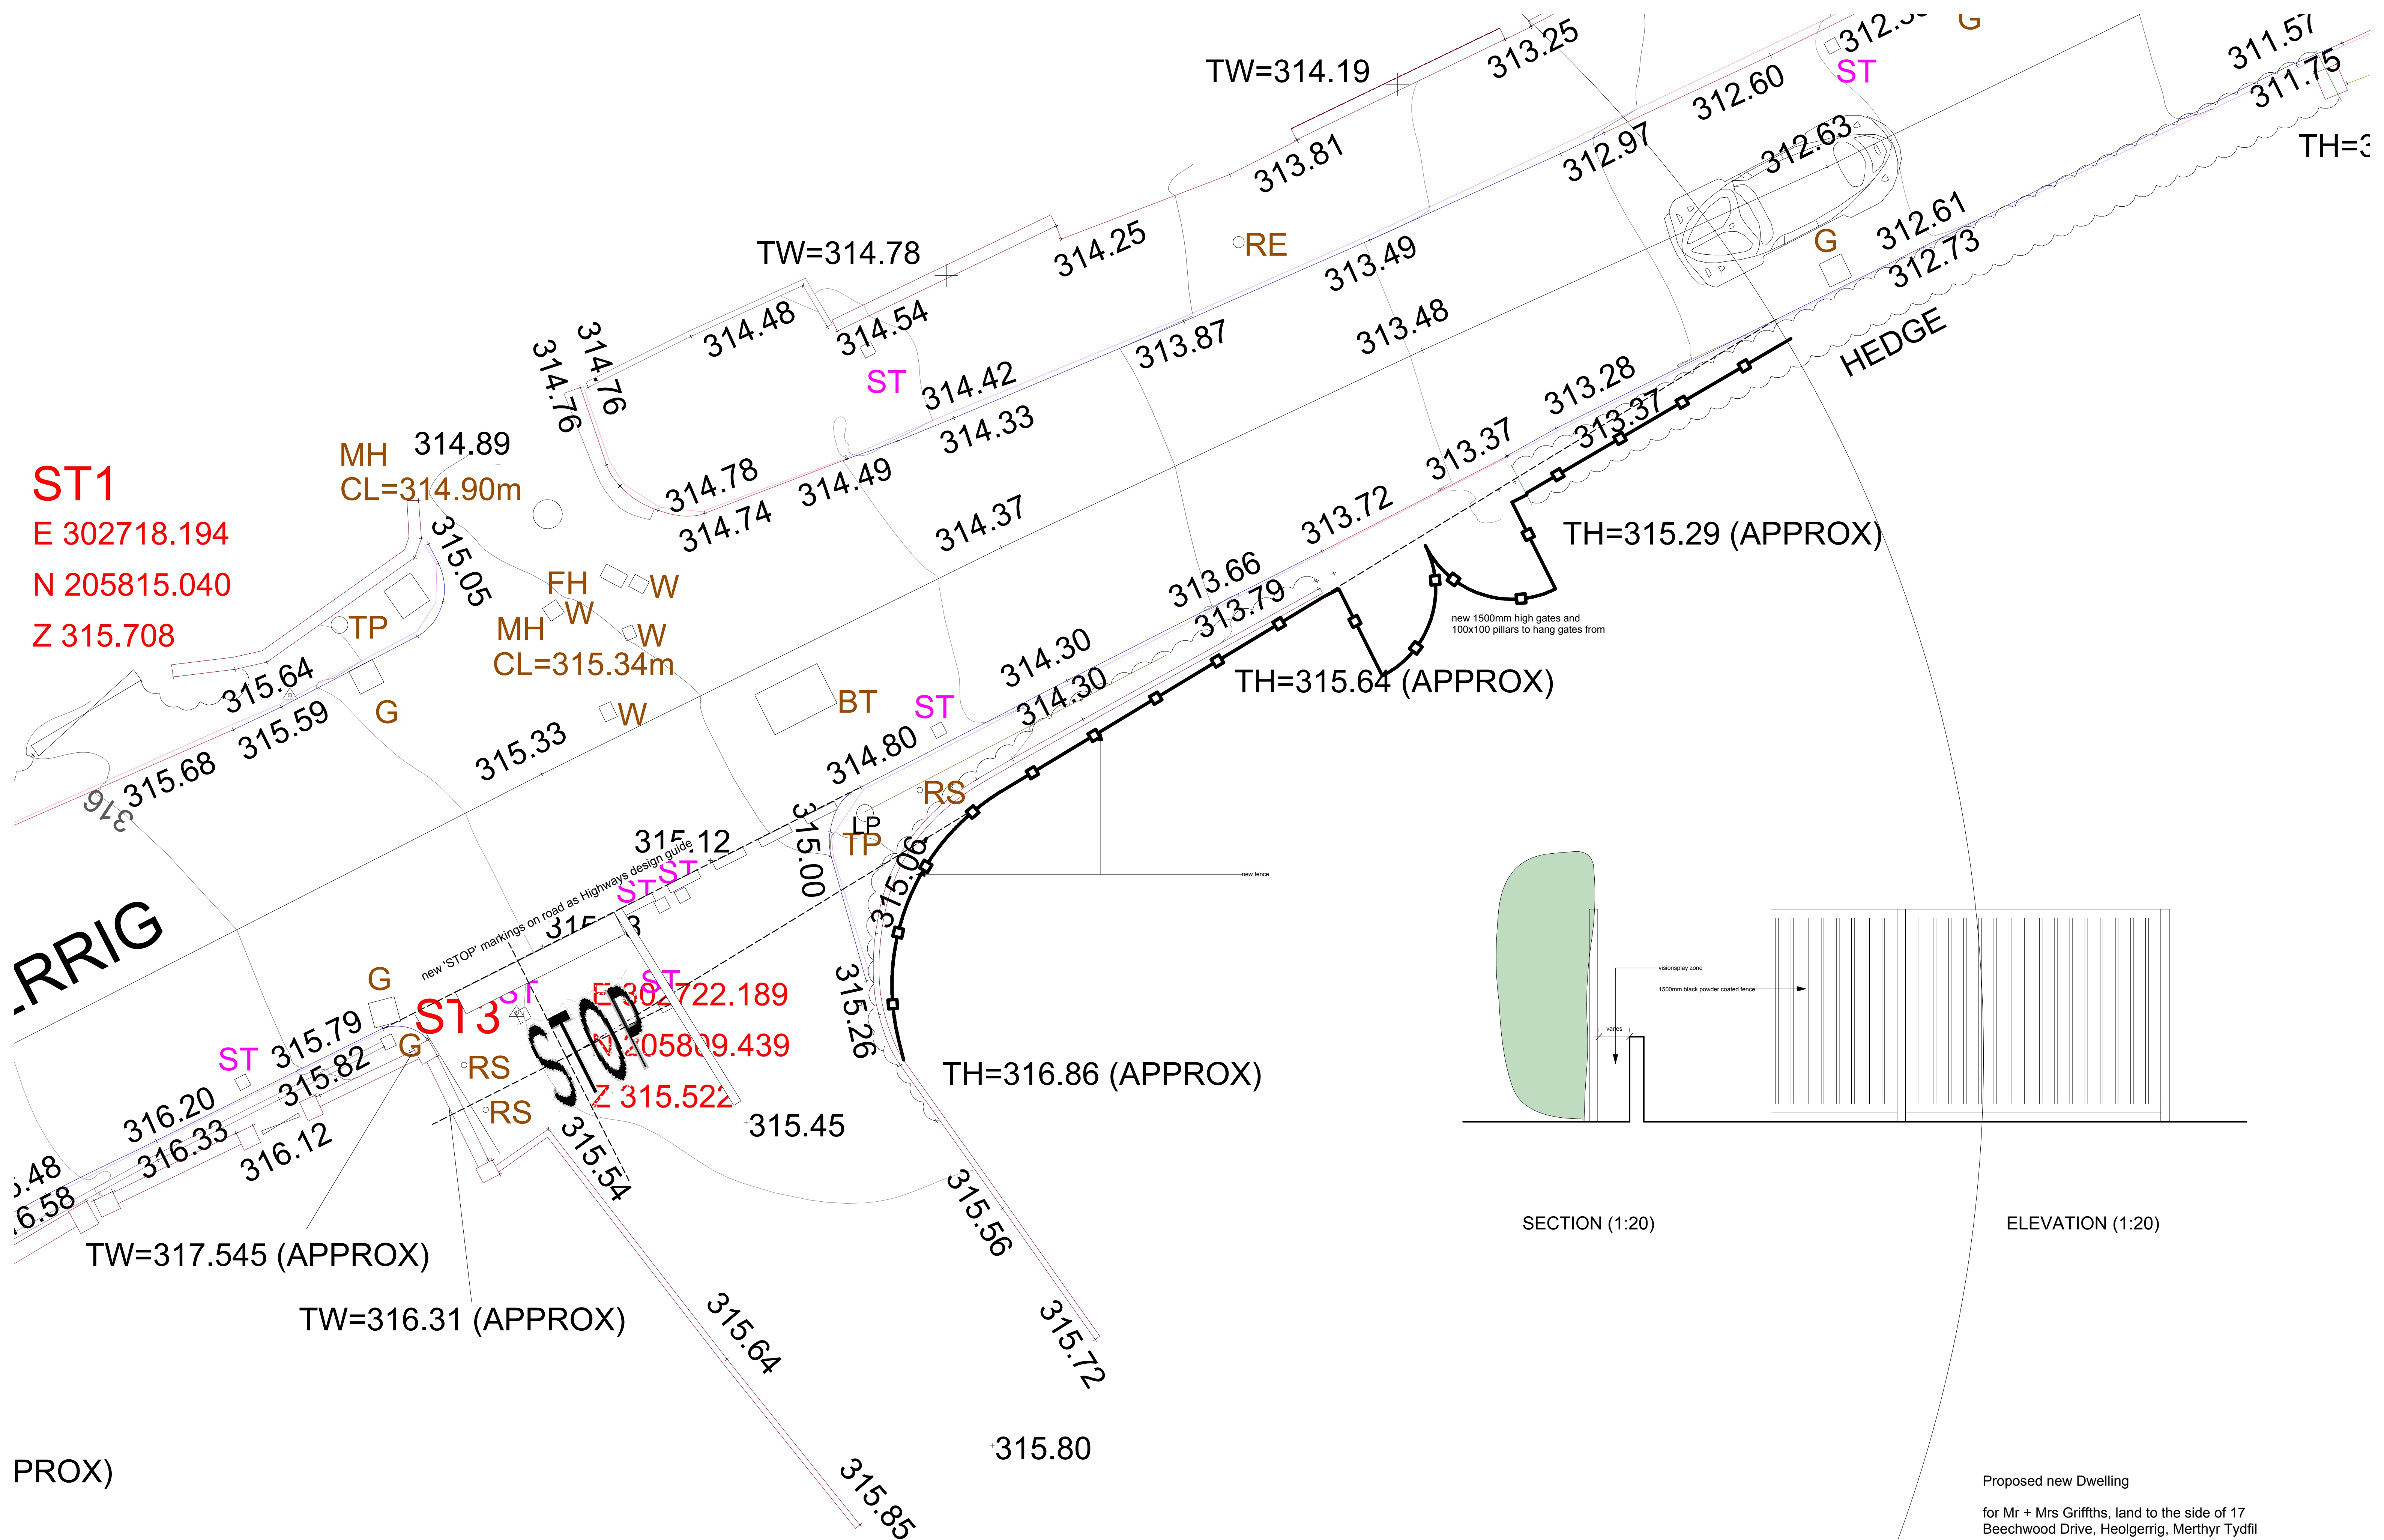

SECTION (1:20)

ELEVATION (1:20)

Proposed new Dwelling
for Mr + Mrs Griffiths, land to the side of 17
Beechwood Drive, Heolgerrig, Merthyr Tydfil
scale 1:50 Feb 2018

547-002