


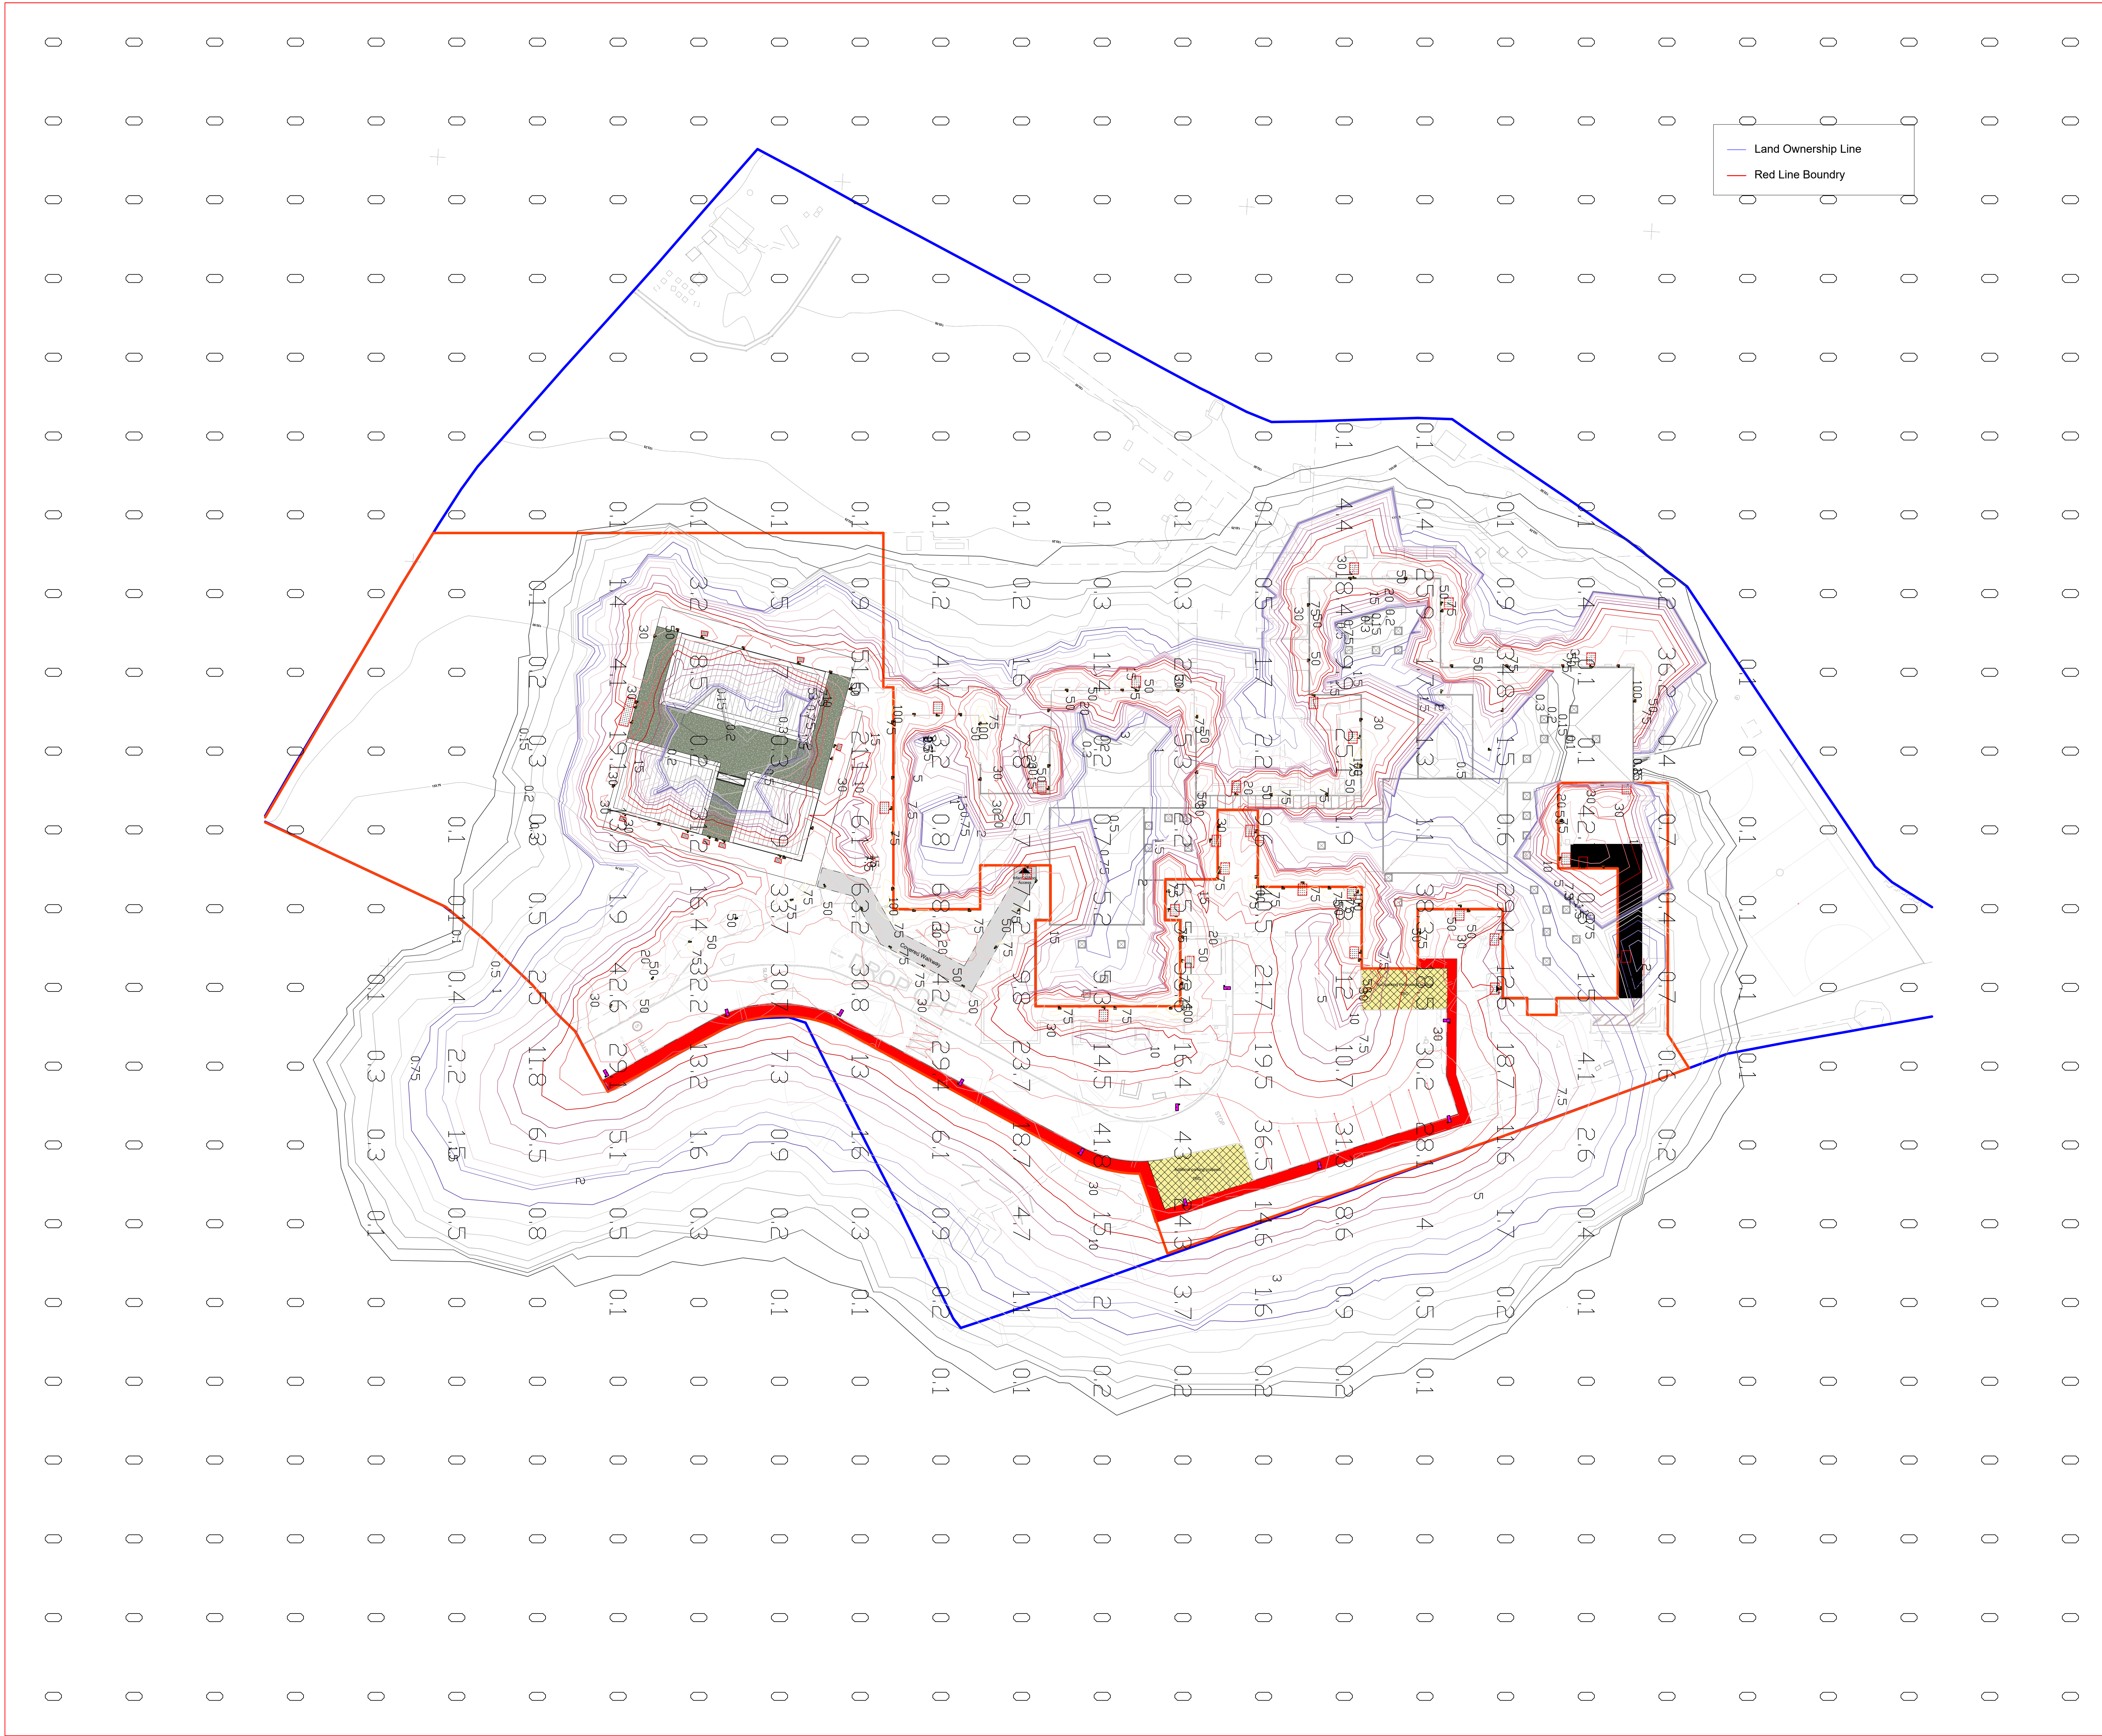

Lighting design layout has been performed according to current standards. Information supplied prior to commencing design and good design practice.
Onsite conditions, reflectance values, unknown obstructions, performance of specific components and assumptions made by Engineers may cause differences between calculated and measured and delivered values.
Dextra Group PLC will NOT accept any responsibility for the indicative emergency layout.
The drawing is to be used as a guide only and Dextra Group PLC will NOT be held responsible for any decisions in either design or specific on-site complications.
PDF conversions to CAD drawings may not be dimensionally accurate.

Scheme No: 65444B and 654437
Project : Yngl Rhyd y Graig
Description : External Lighting Design Layout
File Name : 65444B and 654437 - Yngl Rhyd y Graig - Light Spill Layout
Customer : ---

Rev : B
Din : GT
Checked : JT
Date : 31/03/2025
Scale : 1:200 • A0

NOTES :

Dextra
GROUP PLC
Dextra Group Plc | Birtles Business Park, Gillingham, Dorset, SP5 4PX
T: 01747 881100 | F: 01747 881188 | E: lighting@dextragroup.co.uk