

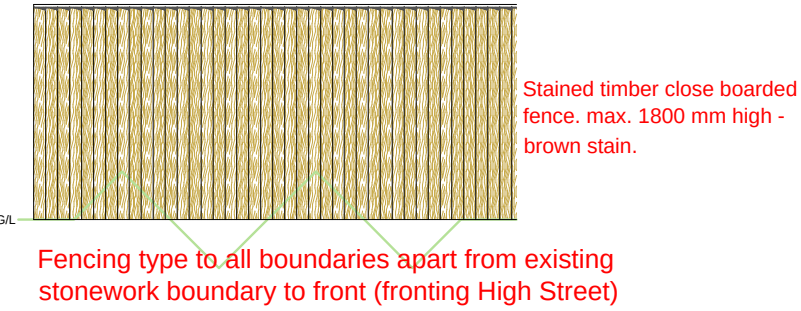


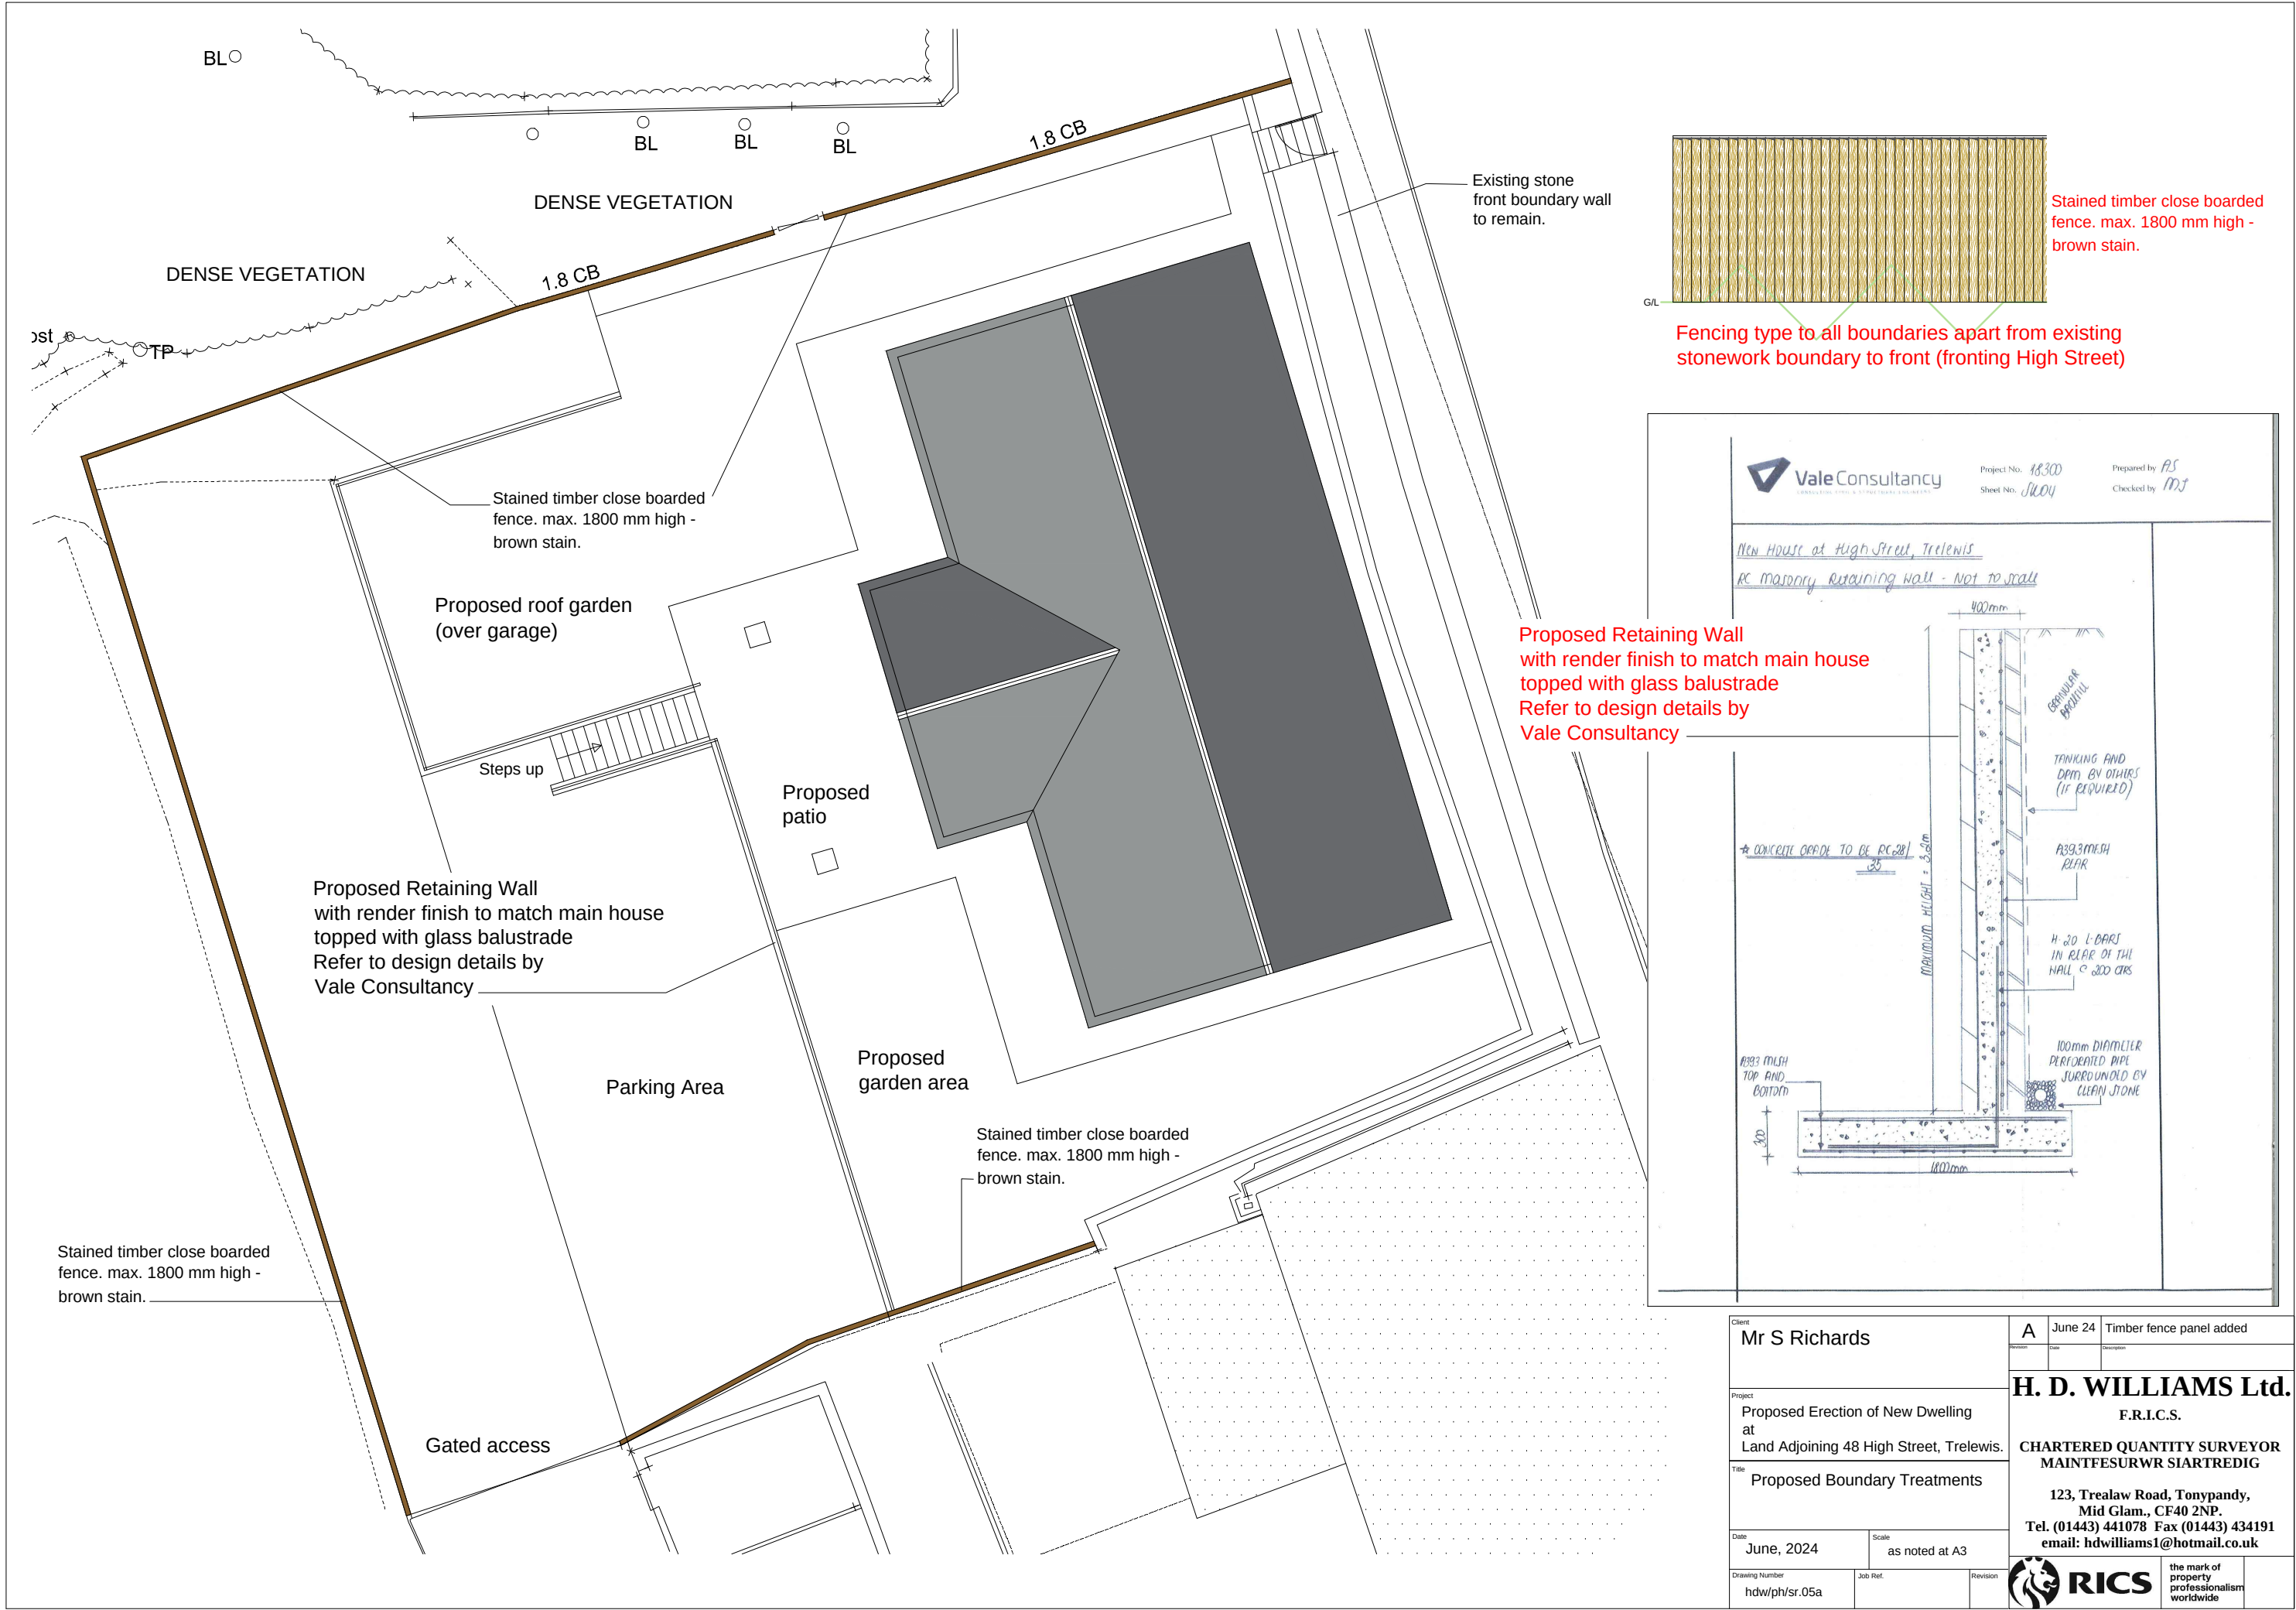

Proposed Retaining Wall with render finish to match main house topped with glass balustrade Refer to design details by Vale Consultancy

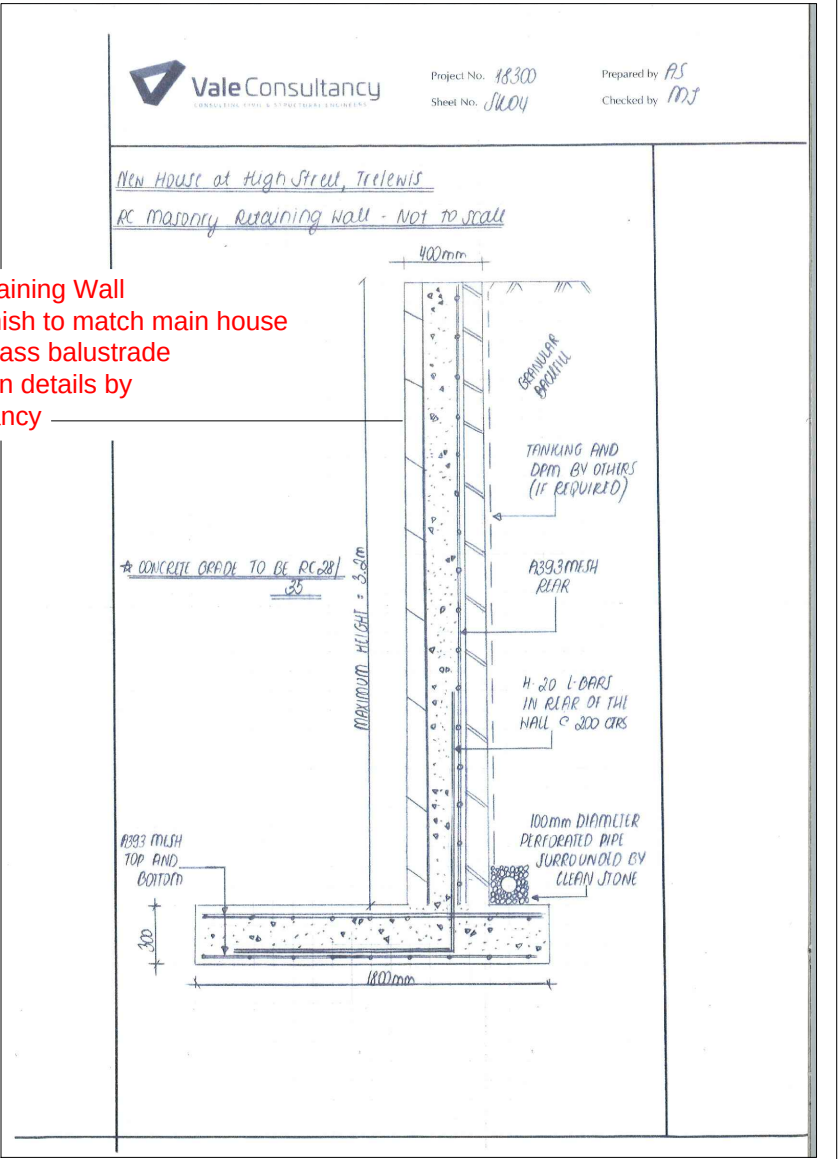

Client Mr S Richards		A	June 24	Timber fence panel added
Project Proposed Erection of New Dwelling at Land Adjoining 48 High Street, Trelewis.		H. D. WILLIAMS Ltd. F.R.I.C.S. CHARTERED QUANTITY SURVEYOR MAINTFESURWR SIARTREDIG 123, Trealaw Road, Tonypandy, Mid Glam., CF40 2NP. Tel. (01443) 441078 Fax (01443) 434191 email: hdwilliams1@hotmail.co.uk		
Title Proposed Boundary Treatments		the mark of property professionalism worldwide		
Date June, 2024	Scale as noted at A3	RICS		
Drawing Number hdw/ph/sr.05a	Job Ref.	Revision		