



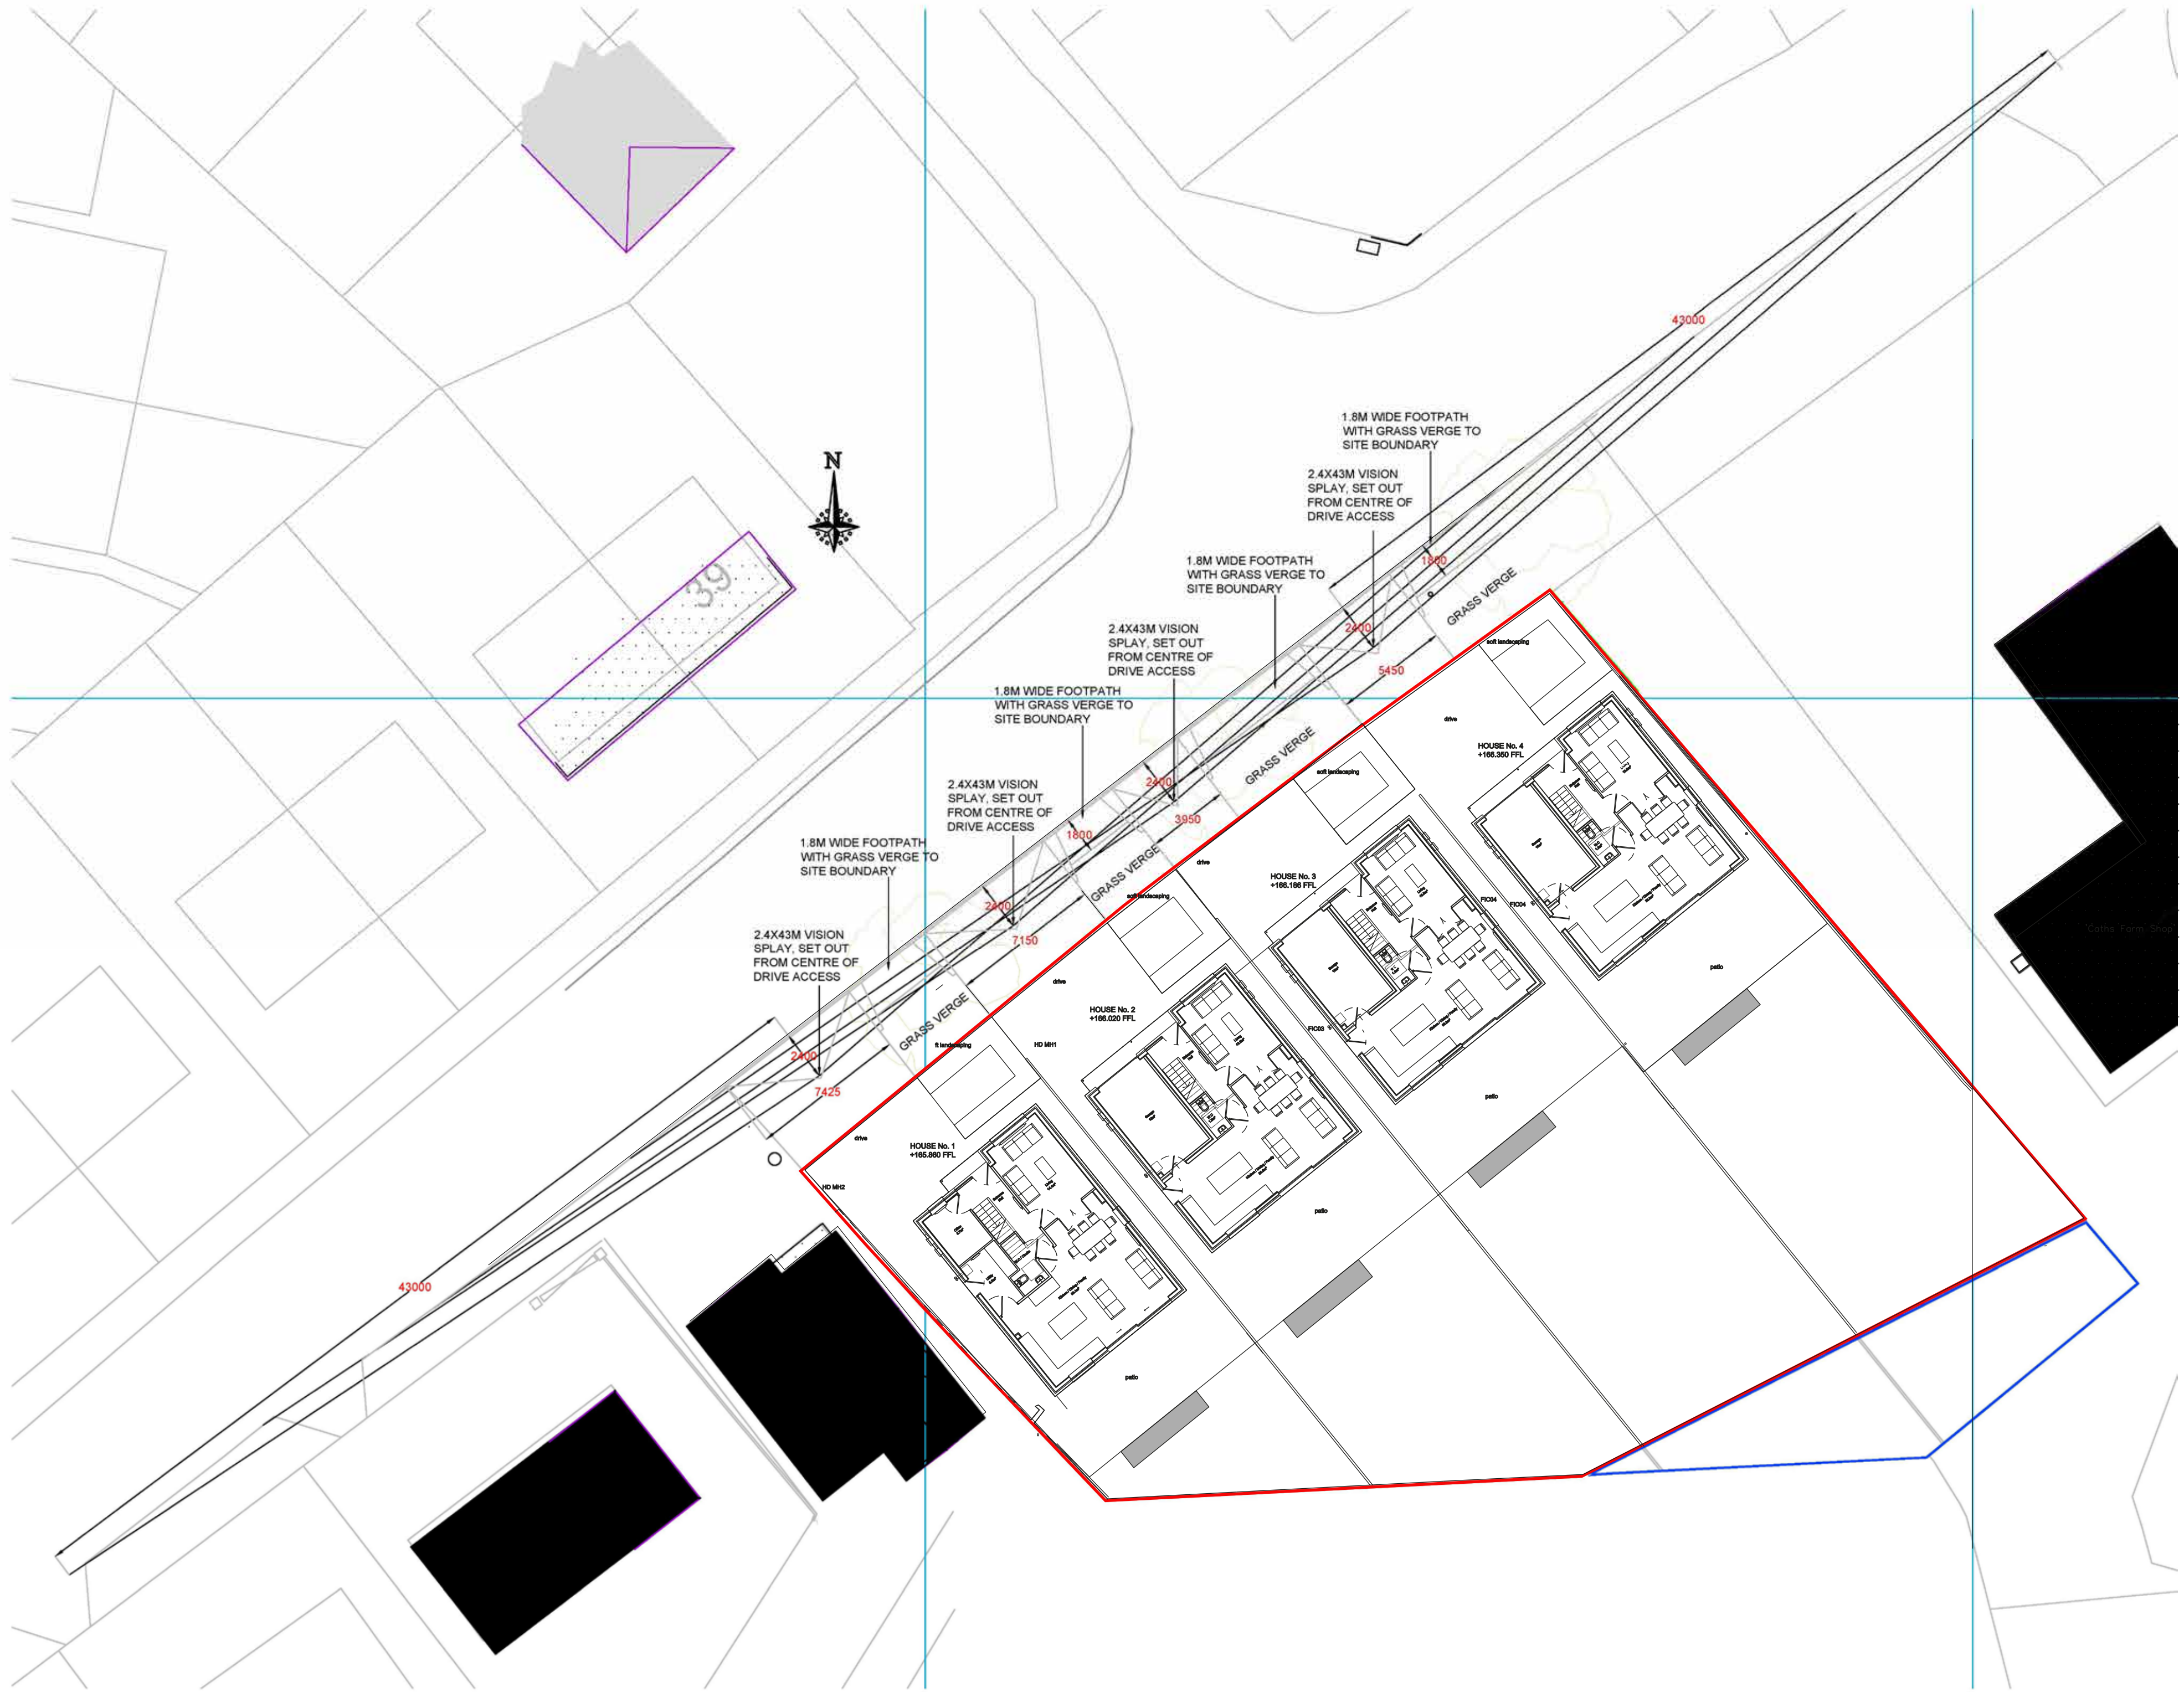

Vision Splay Plan Scale 1:200

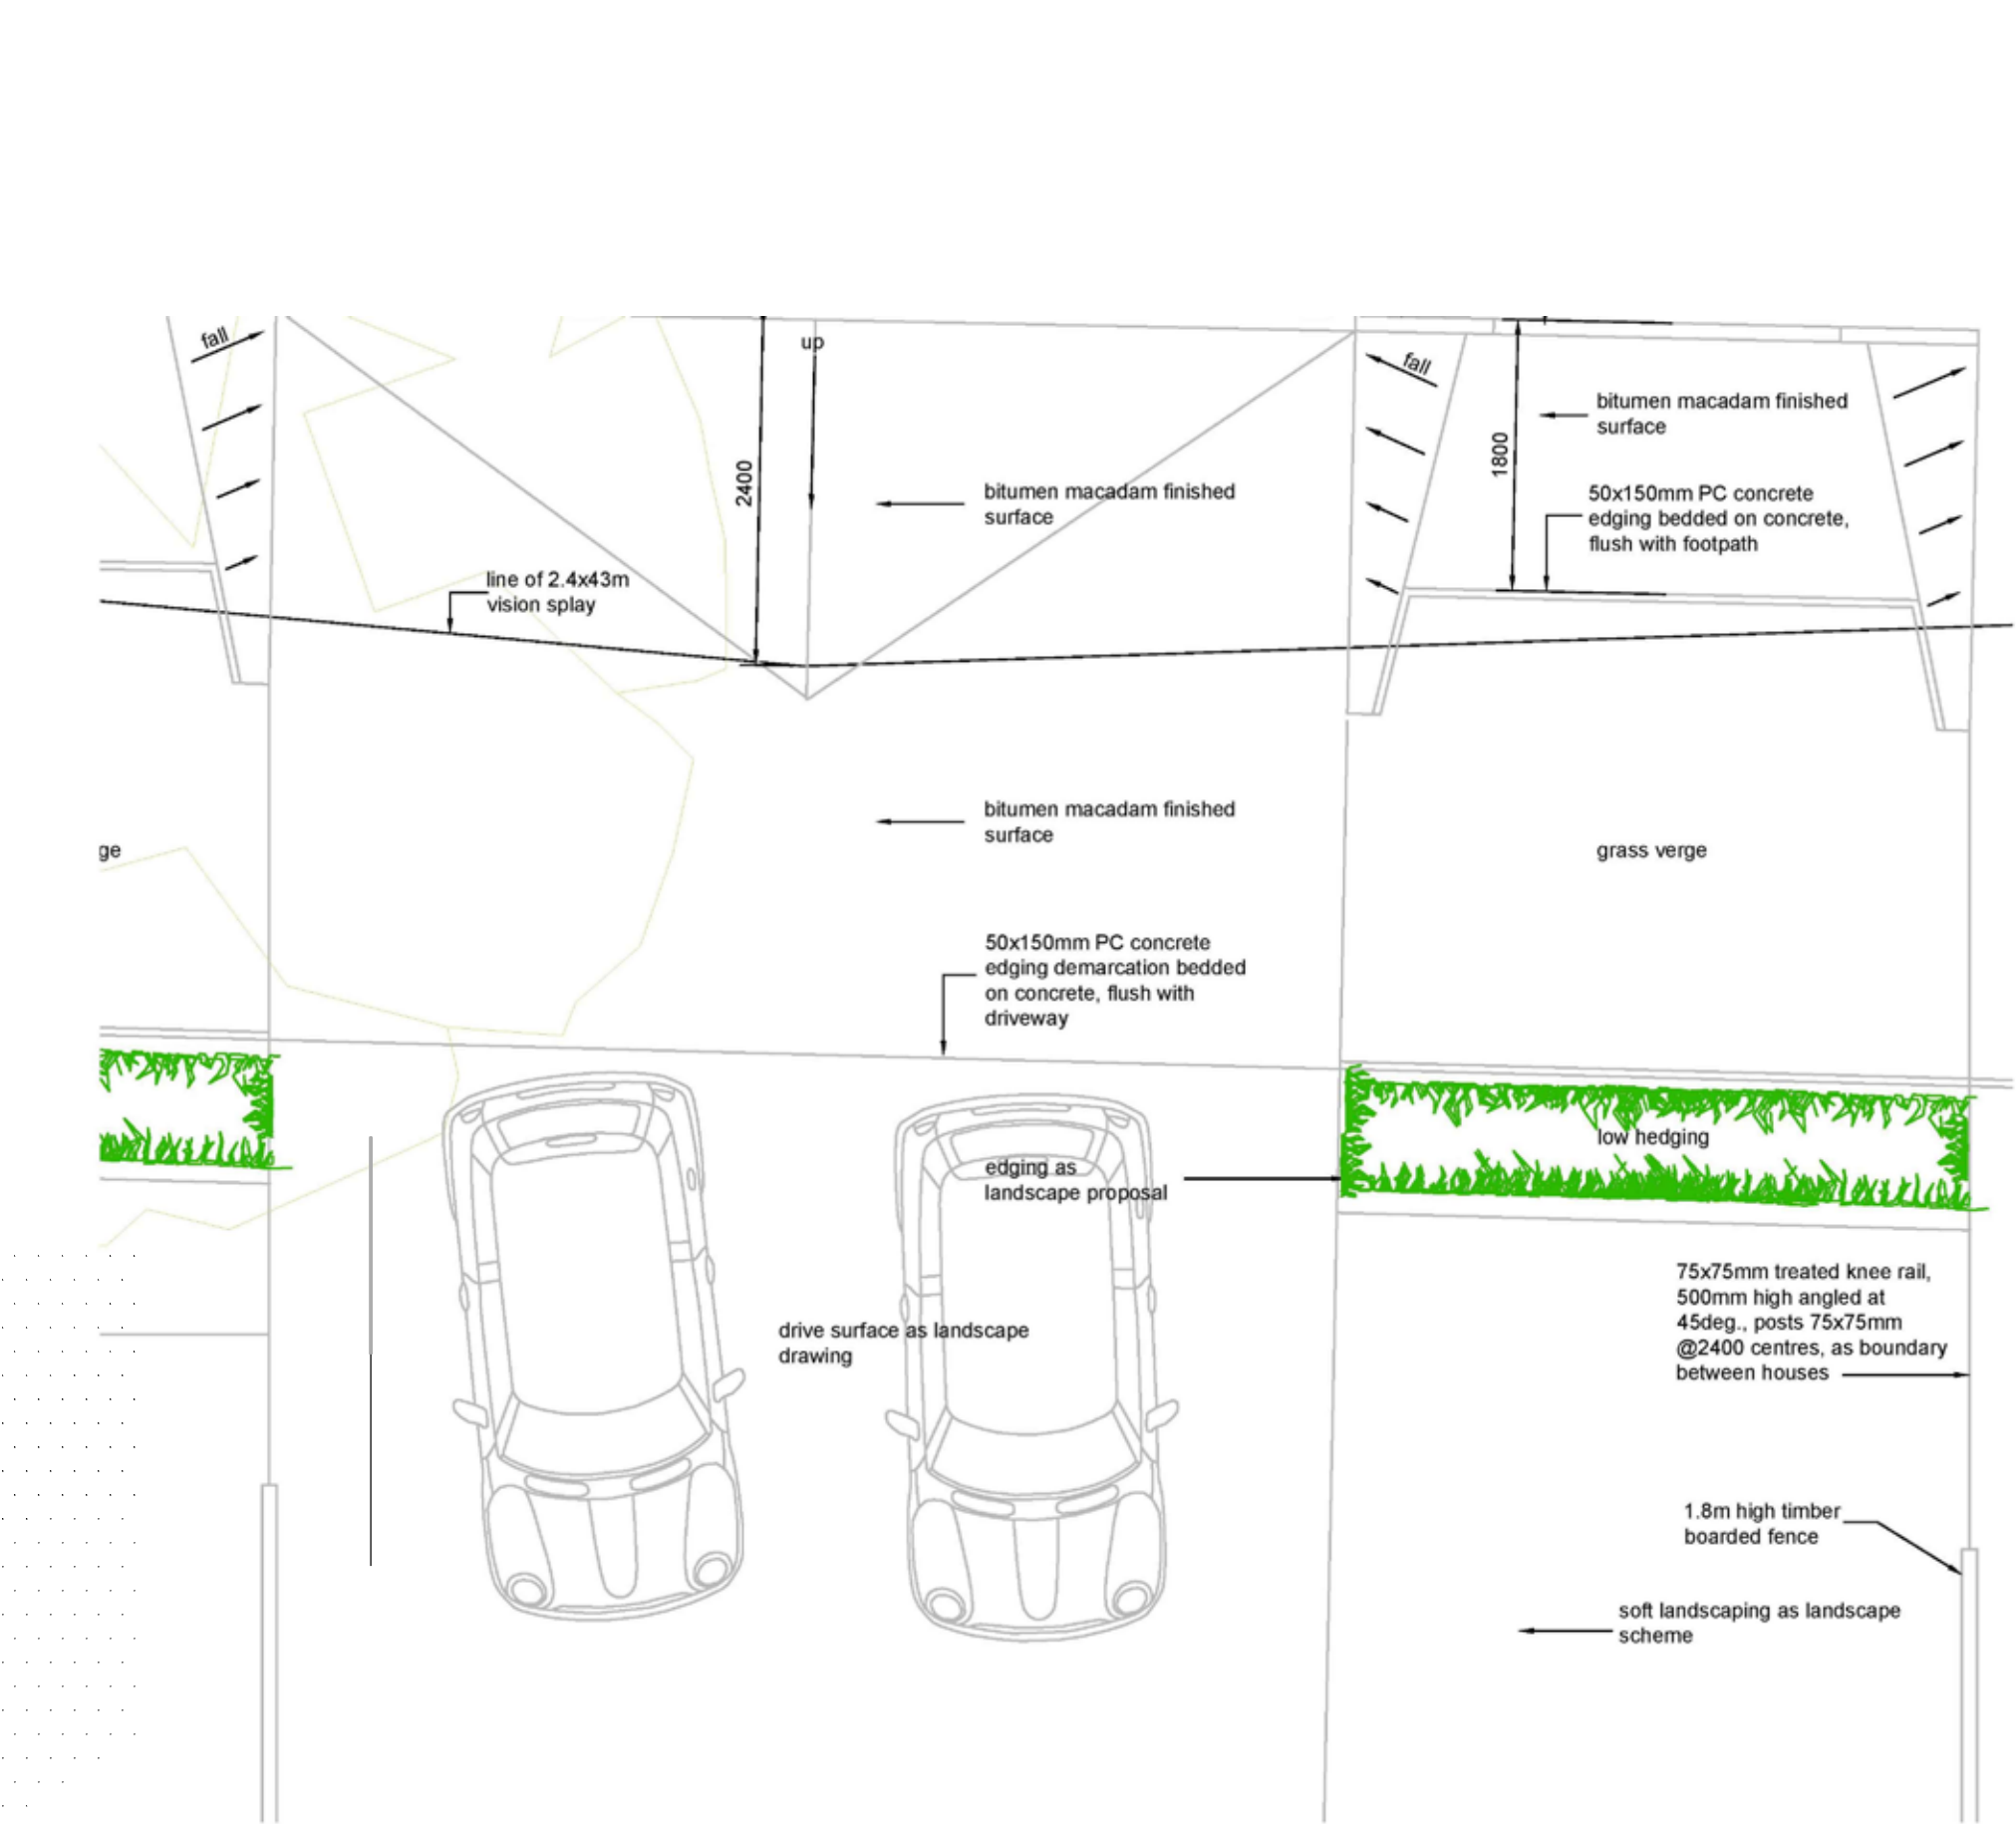

Typical Crossover/ Plan Scale 1:50

This drawing
supersedes
Treescape Arborist
report drawings for
Arboricultural Impact
Assessment,
Crossover and Access
Drive, Draft Tree
Protection Plan, and
Planting Schedule
This drawing to be
read in conjunction
with Catherine Etchell
Associates Ltd
landscape drawings

Notes /
• These drawings are for the purpose of obtaining planning permission and are not full working drawings.

Rev	Date	Initials	Description
/	/	/	/

The Coach House,
Duck Street,
Penarth, CF64 2LA
phone: 07596 564 454
email: studio@christomassarchitecture.co.uk
web: christomassarchitecture.co.uk
PLANNING

Project / Hawfrich Homes
Land Adjacent Cath's Farm Shop, CF46 4DN
Title / proposed vision splay + crossover plan
Job / G198
Drawing No. / 198_PL_110
Date / Nov 2022
Rev / 01