




Existing


CG

hello@georgeandco.studio

©George and Co.

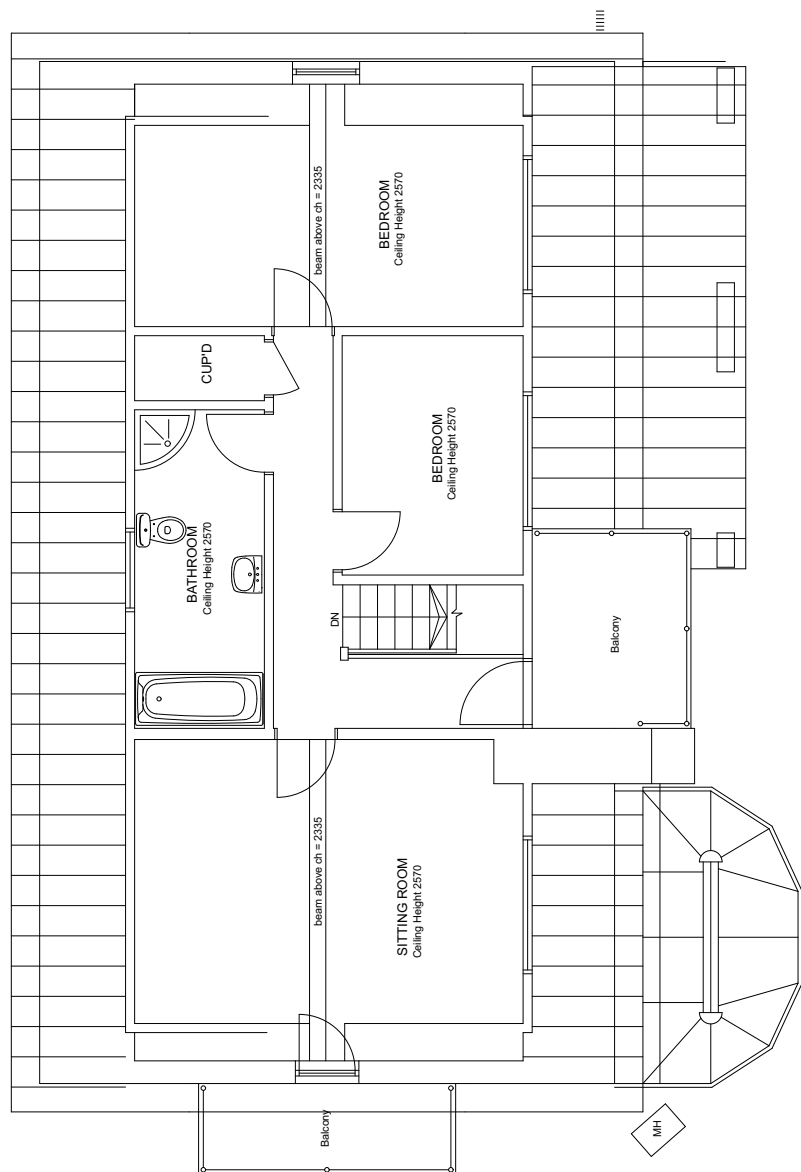

EXISTING FIRST FLOOR

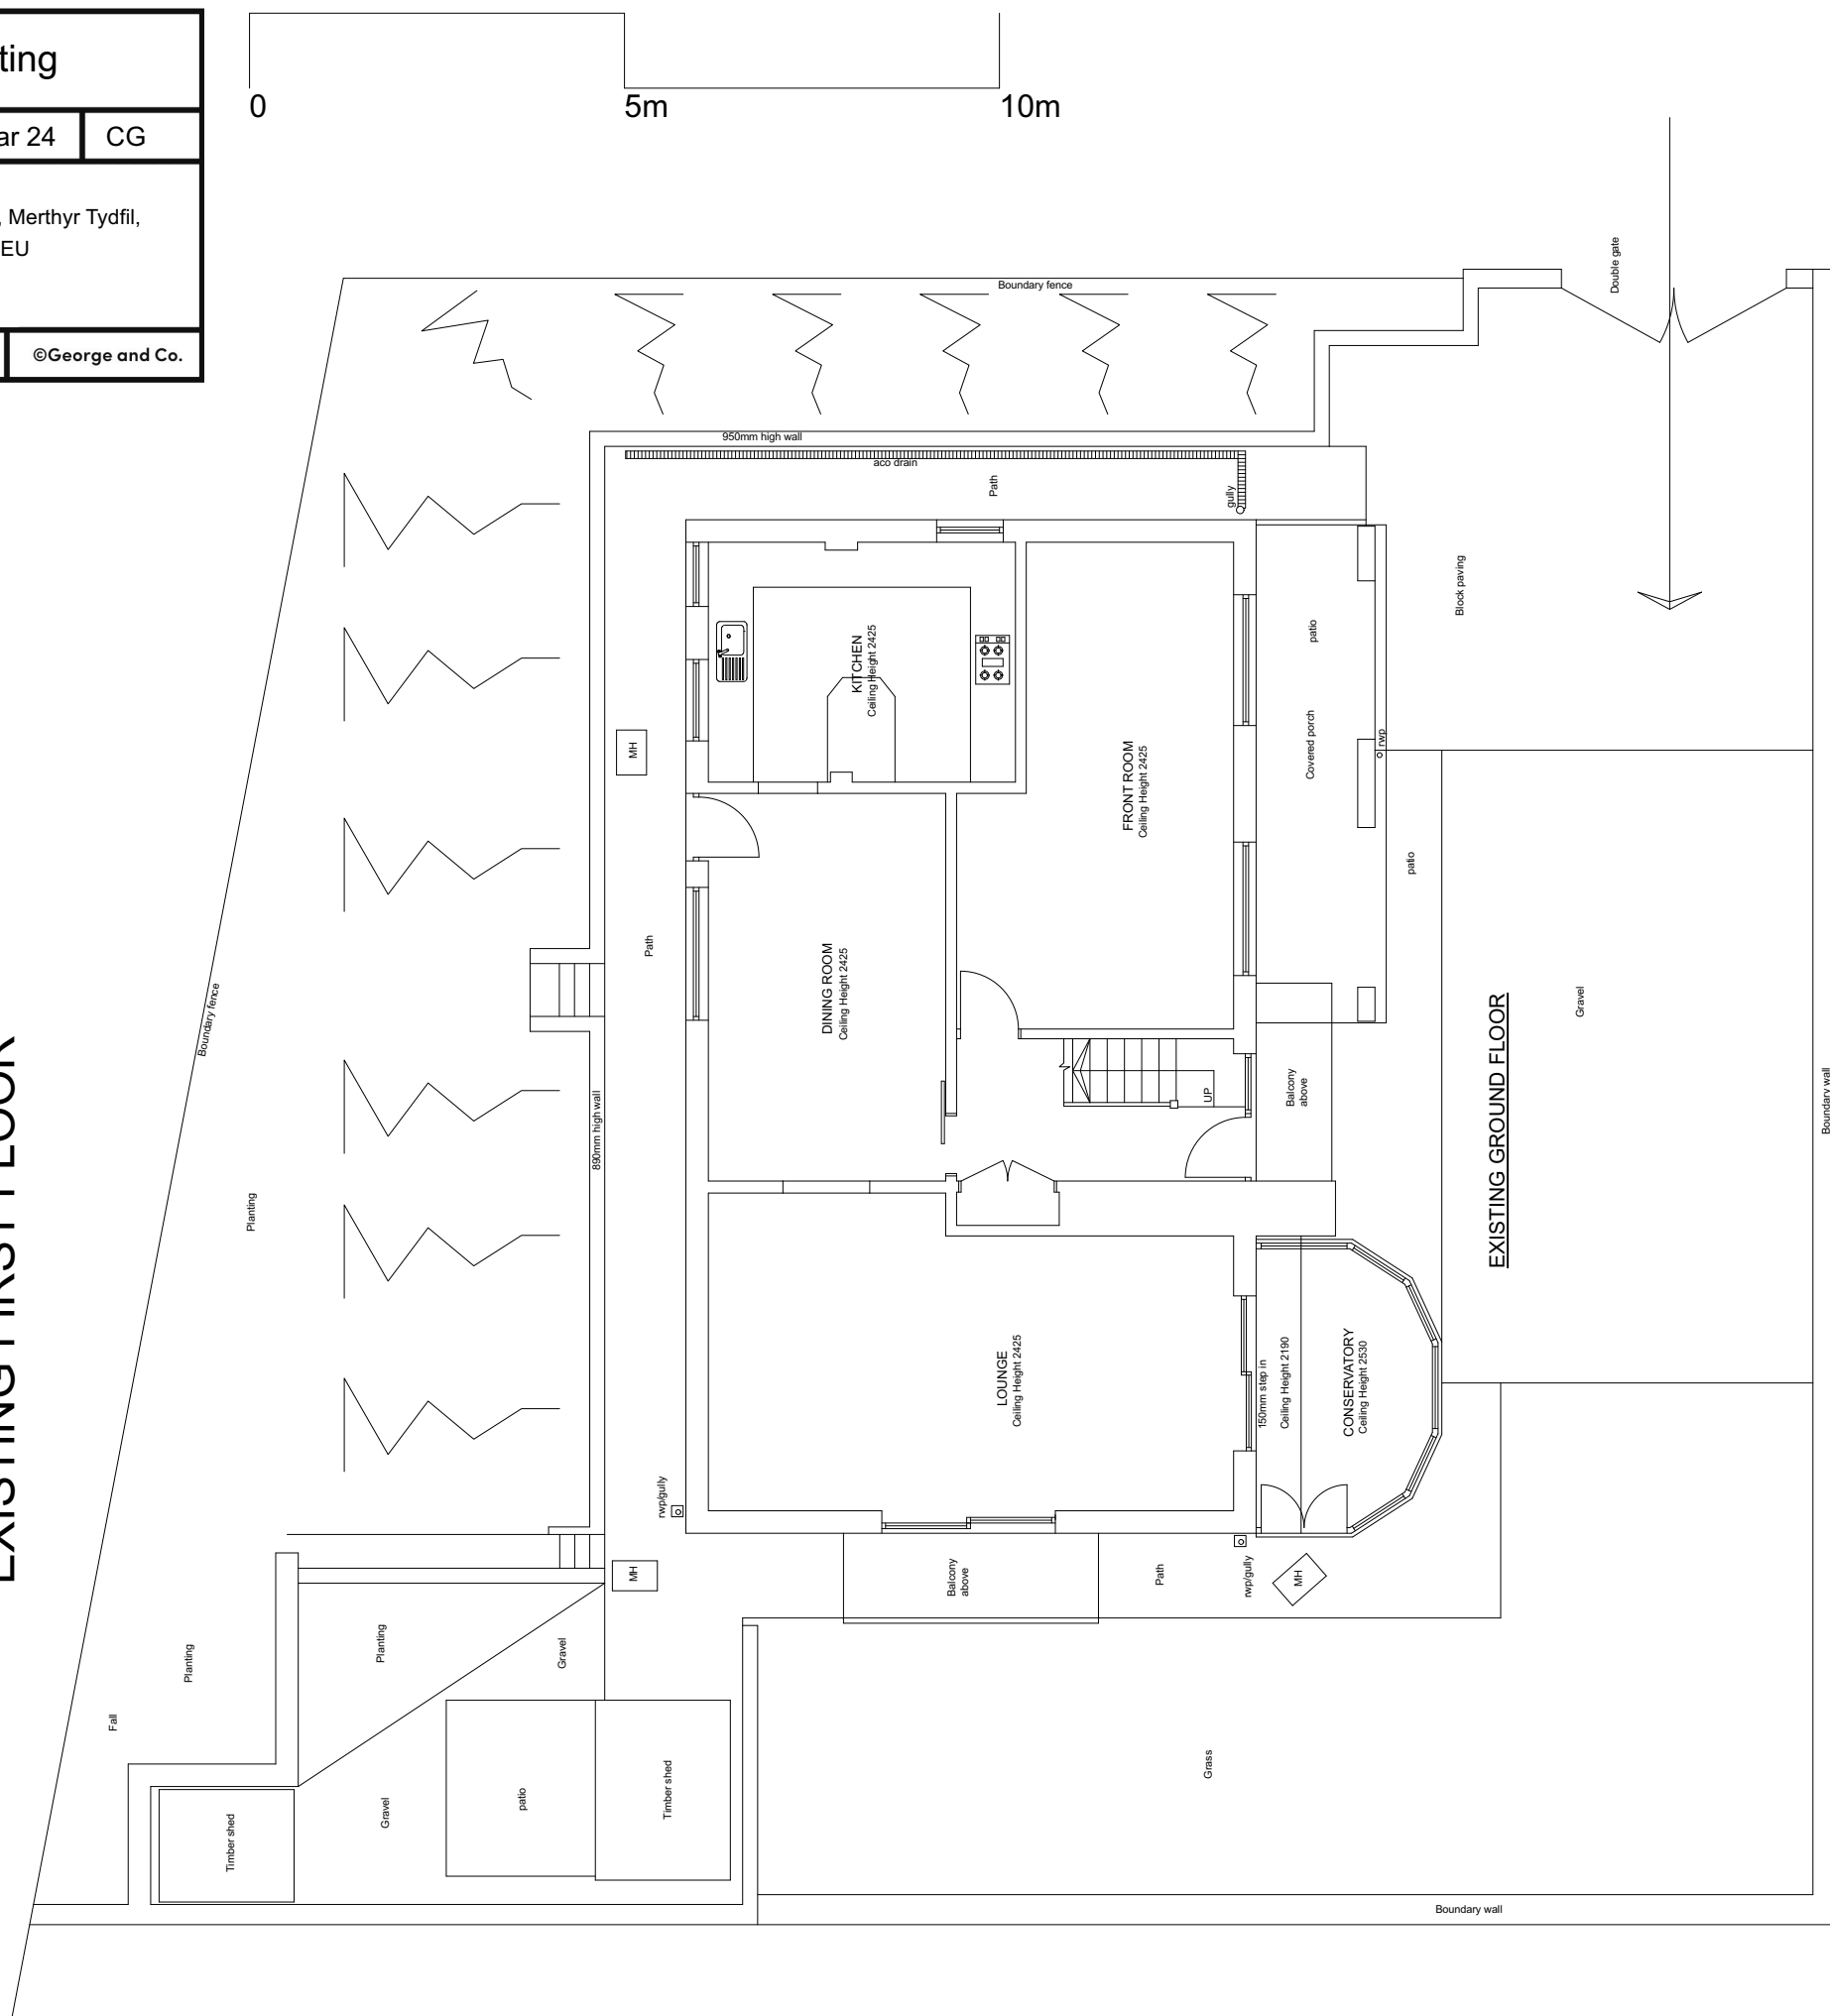

EXISTING GROUND FLOOR