




Section C-C, Proposed




Section D-D, Proposed



Front view - West, Proposed

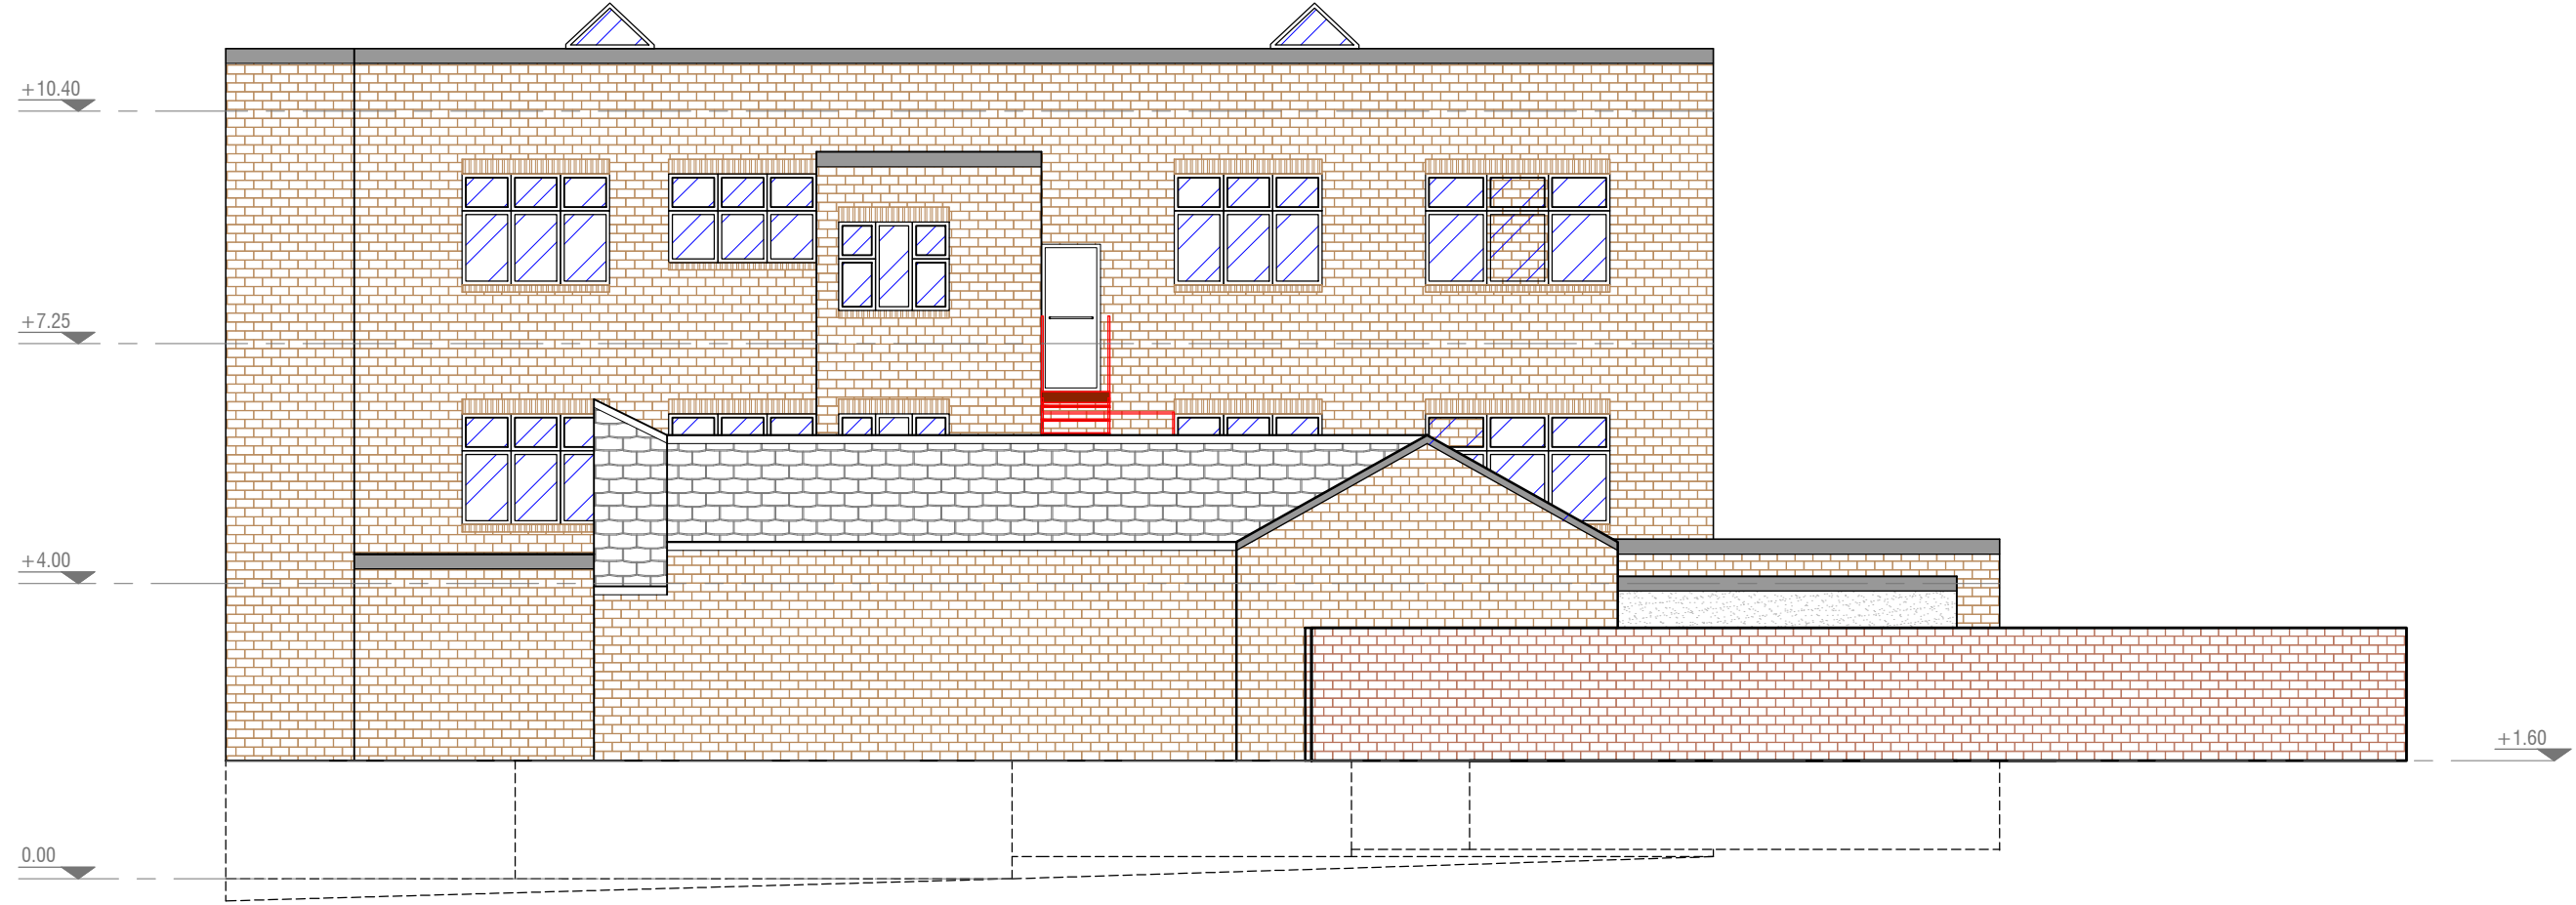


Rear view - East, Proposed

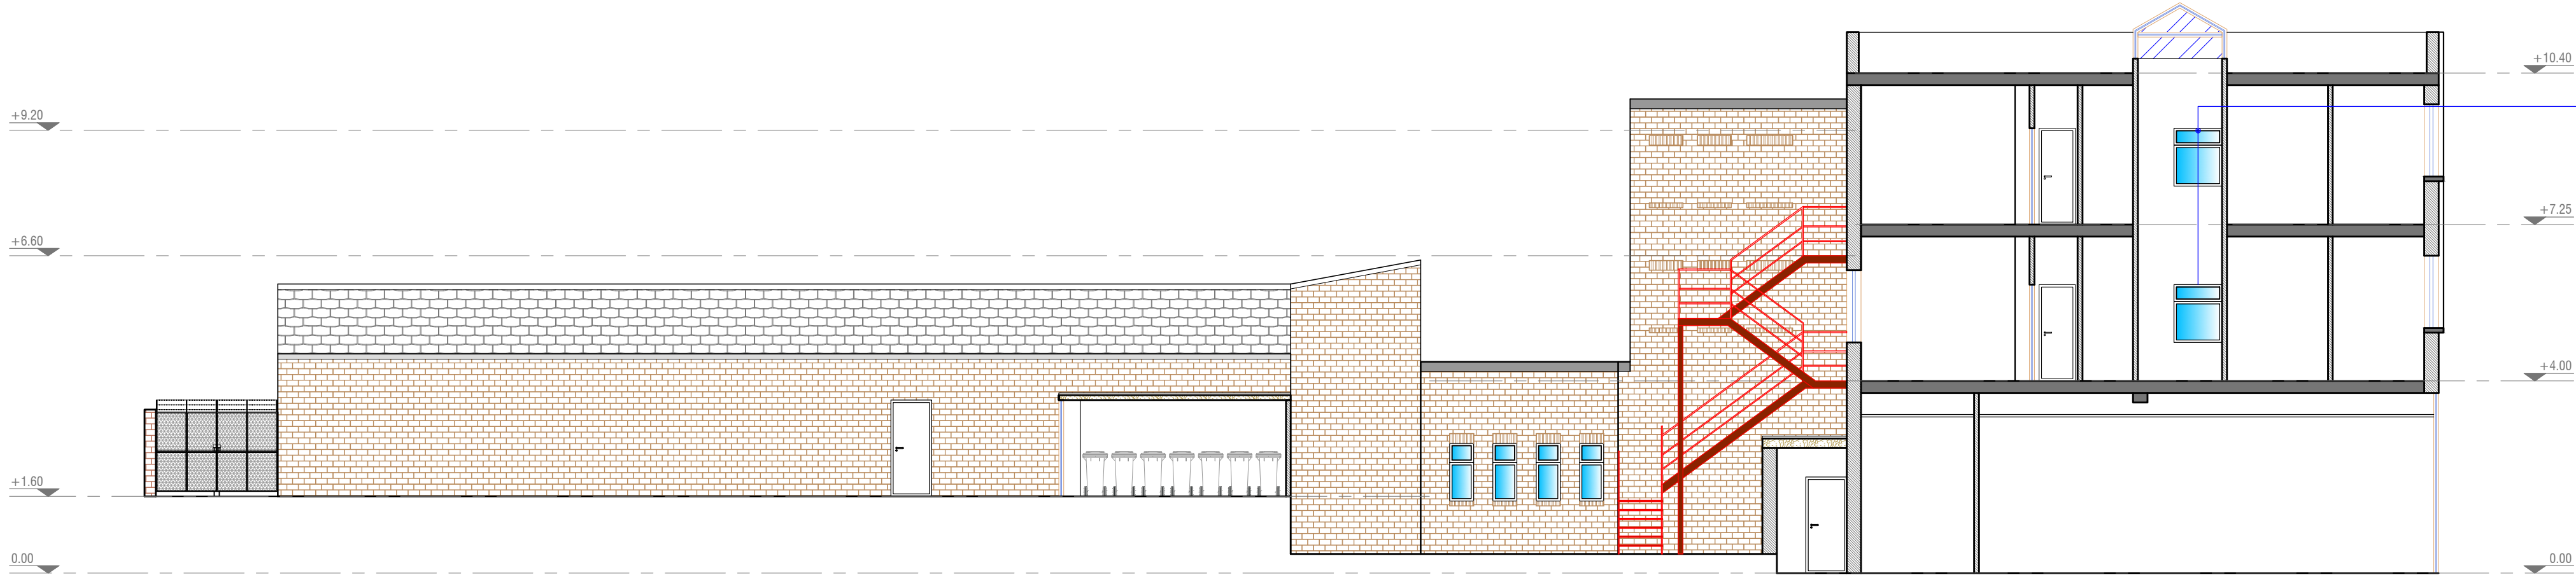


Side view B-B, Proposed


Window Privacy Design Specifications:
To prevent overlooking between units while maintaining compliance with Regulation A.3, the following measures will be implemented:
- Fixed Glazing Requirement
- Glazing Standard
- Window Alignment
- Window Facing windows on opposing elevations will be staggered in opposite directions to break direct sightlines.

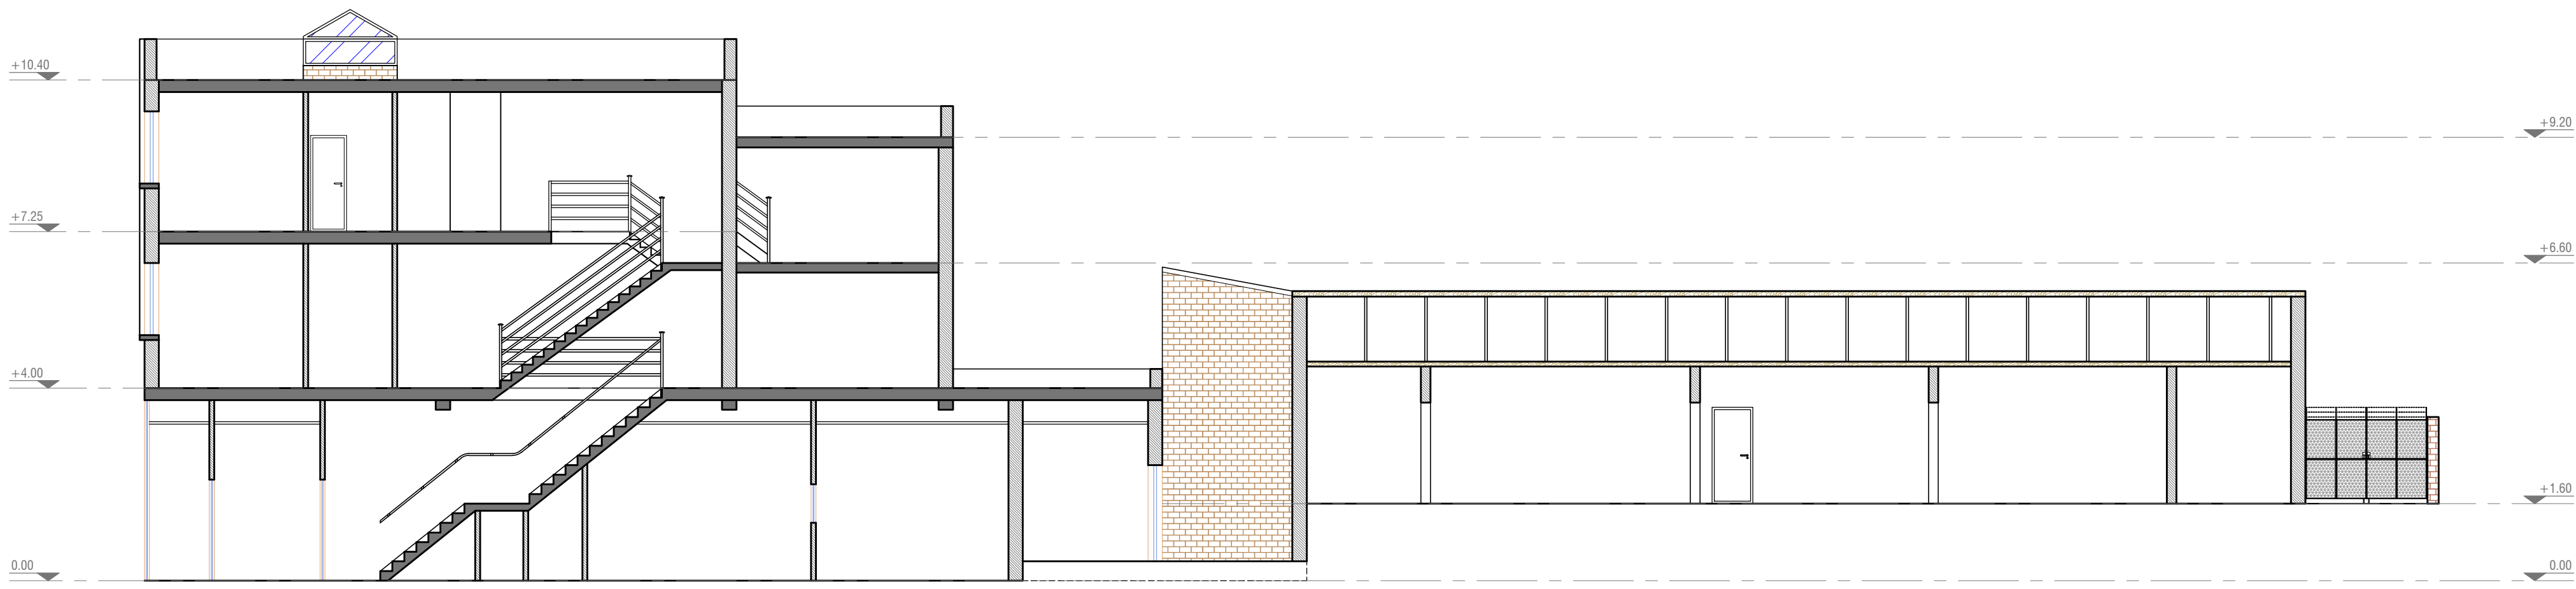

Section A-A, Proposed

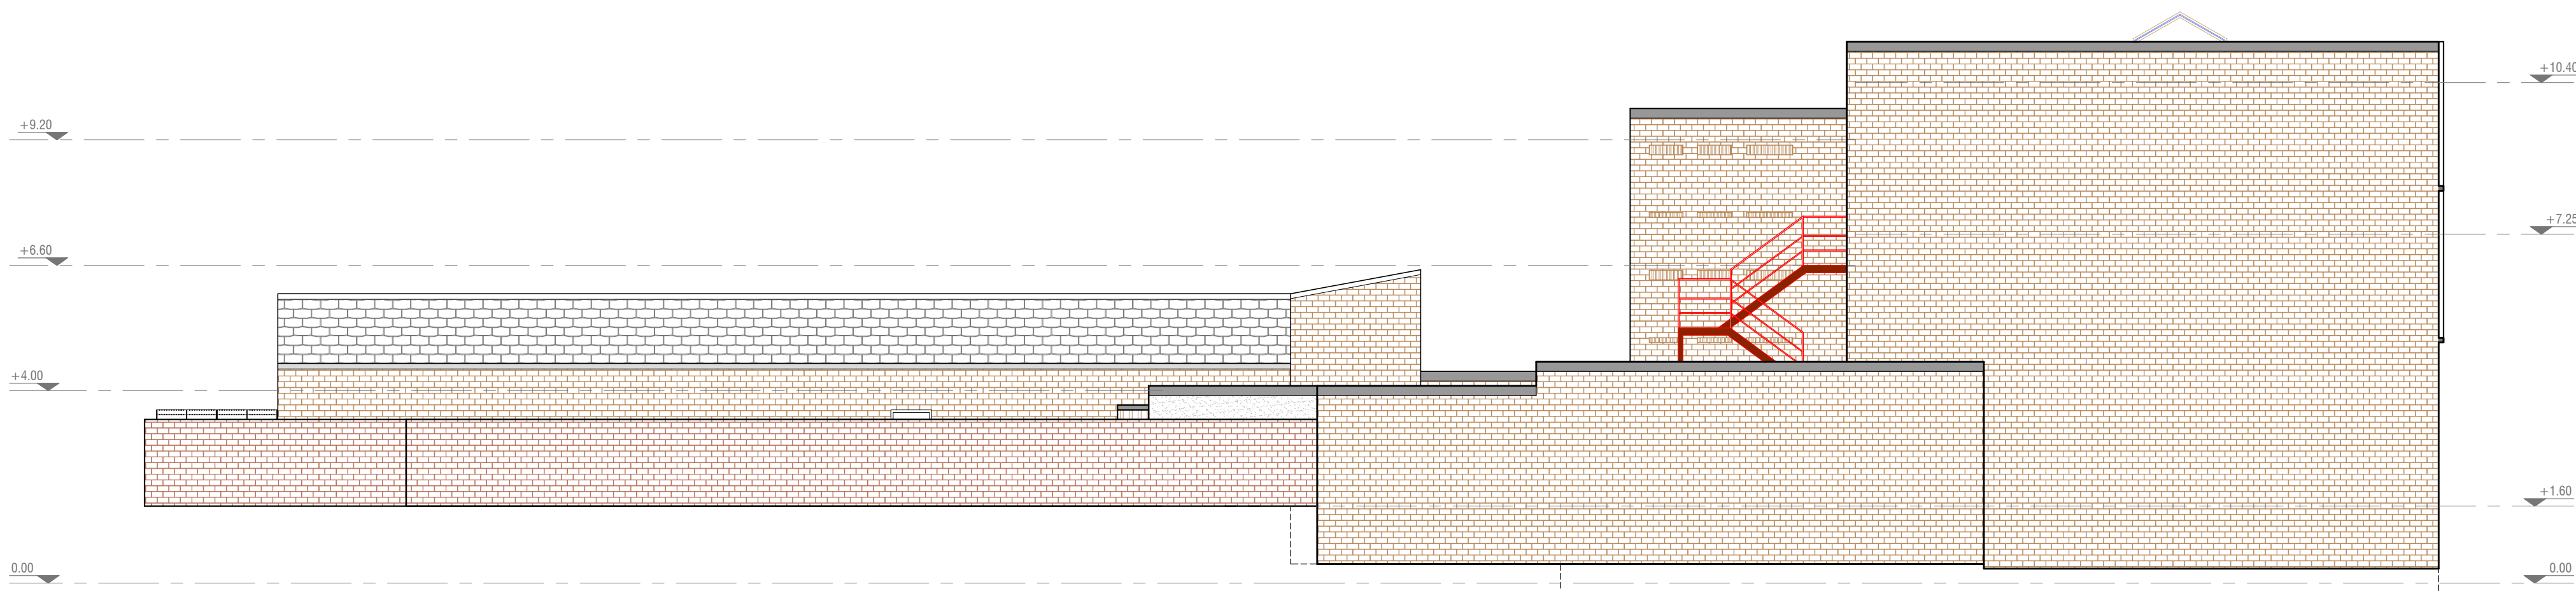

Side view - North, Proposed

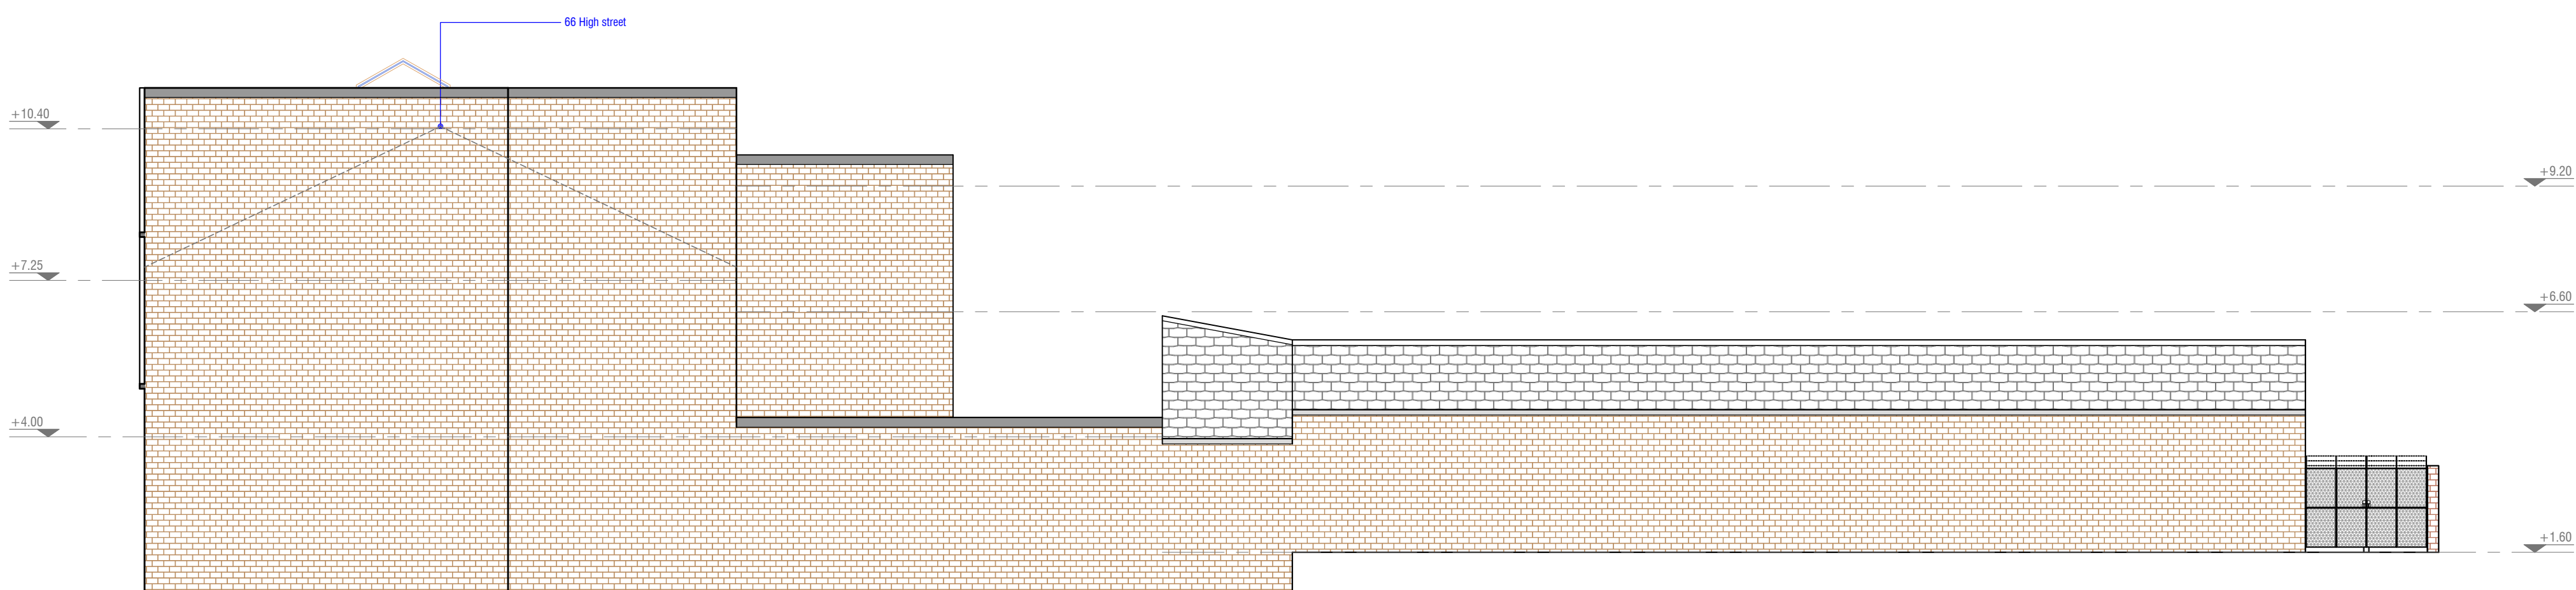

Side view - South, Proposed

