

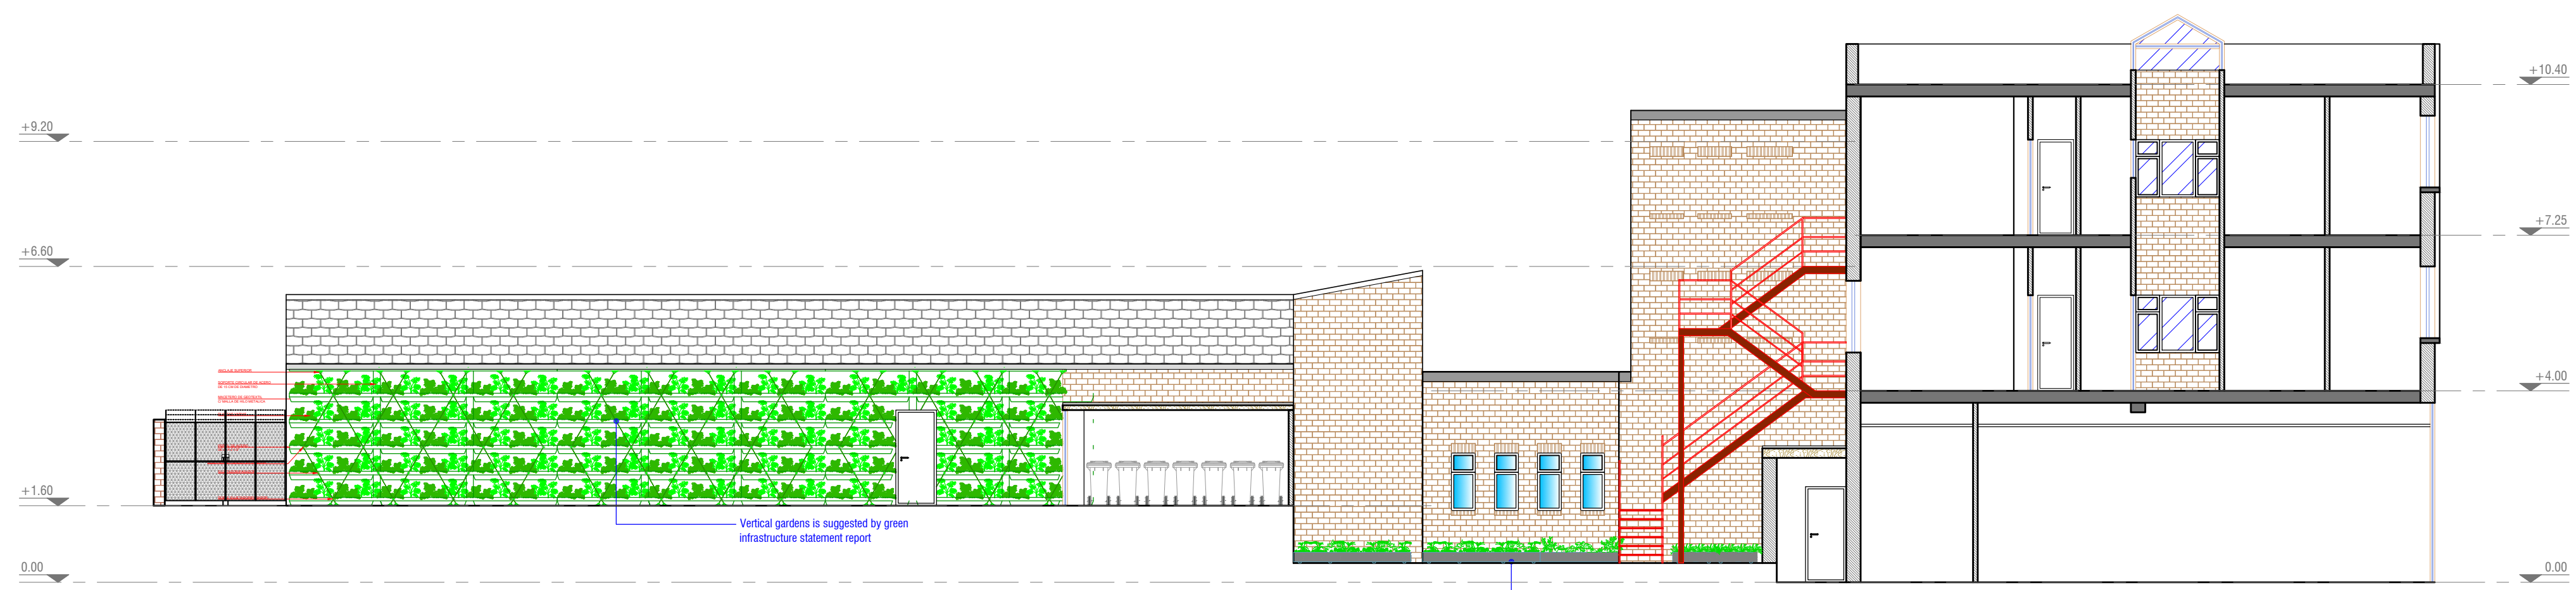


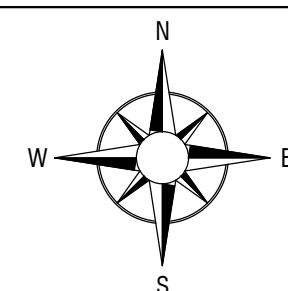

Section B''-B''
Proposed green infrastructure of
vertical gardens and plant pots

Plant pots is suggested by green
infrastructure statement report

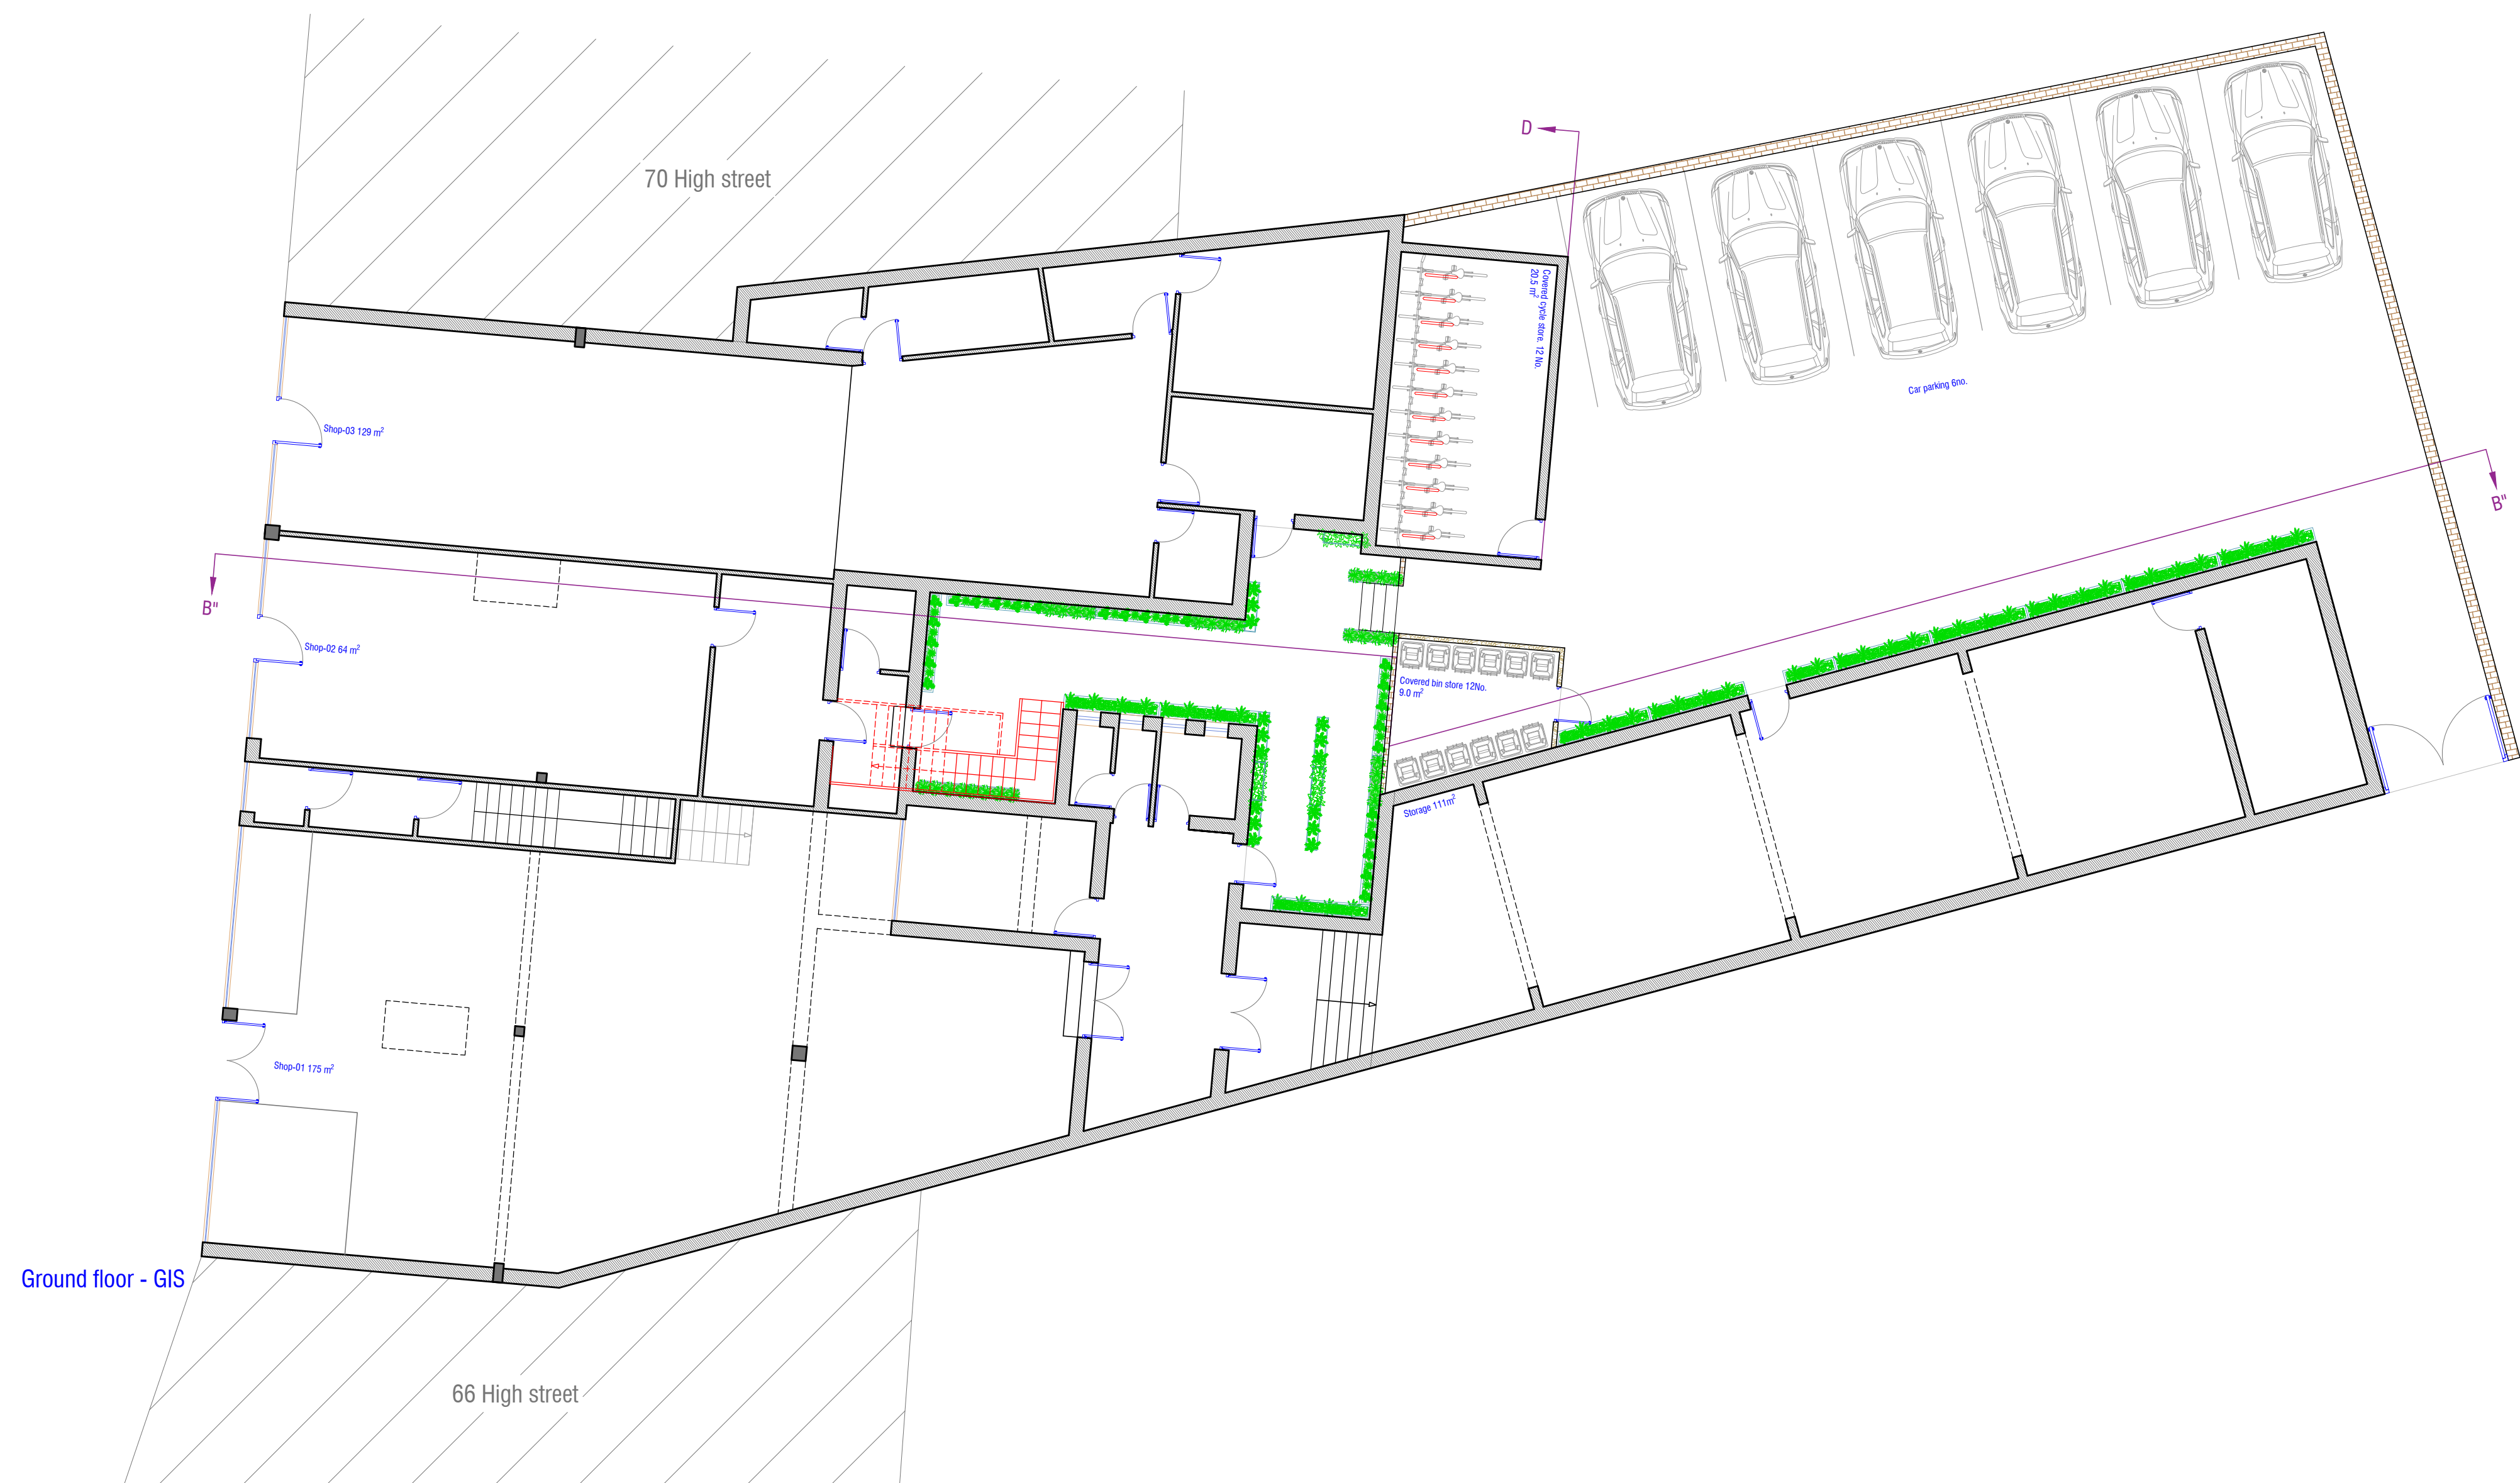

Ground floor - GIS