


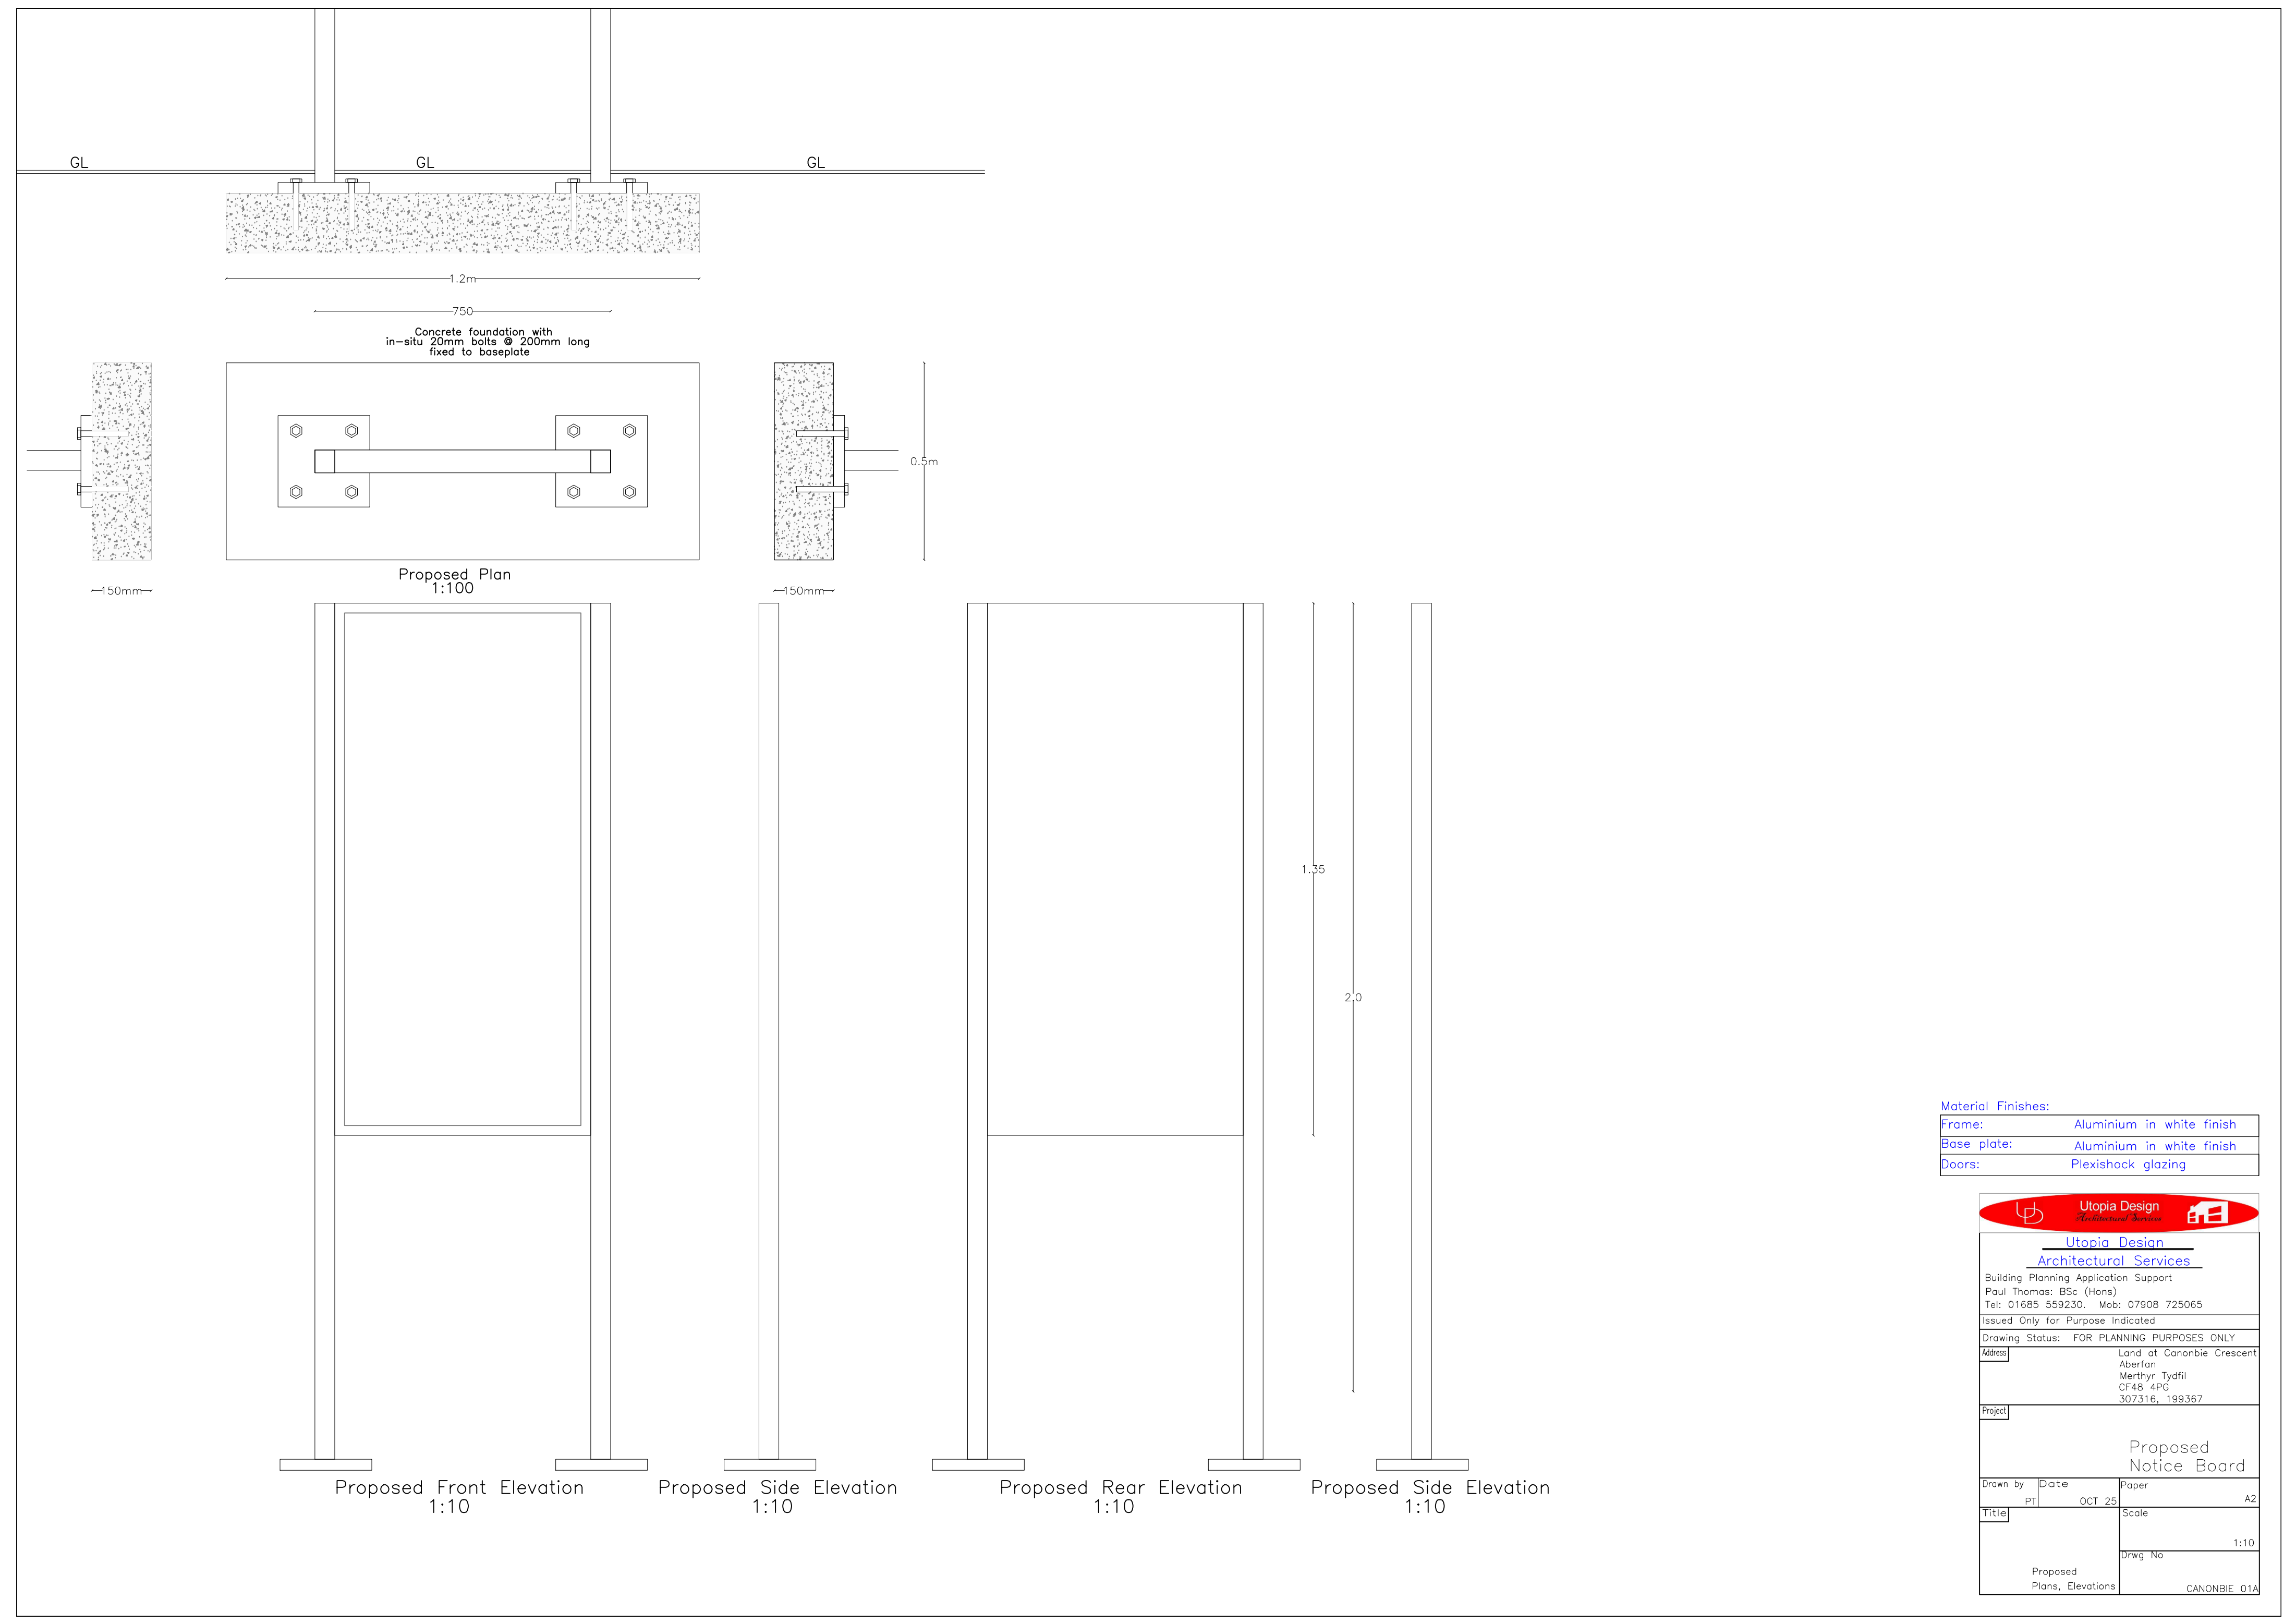

Material Finishes:

Frame:	Aluminium in white finish
Base plate:	Aluminium in white finish
Doors:	Plexishock glazing



Utopia Design
Architectural Services

Building Planning Application Support
Paul Thomas: BSc (Hons)
Tel: 01685 559230. Mob: 07908 725065

Issued Only for Purpose Indicated

Drawing Status: FOR PLANNING PURPOSES ONLY

Address	Land at Canonbie Crescent Aberllyn Merthyr Tydfil CF48 4PG 307316, 199367
Project	

Proposed Notice Board

Drawn by	Date	Paper
PT	OCT. 25	A2
Title	Scale	
		1:10
Proposed Plans, Elevations		Drwg No
		CANONBIE 01A